


Locations of Proposed Application

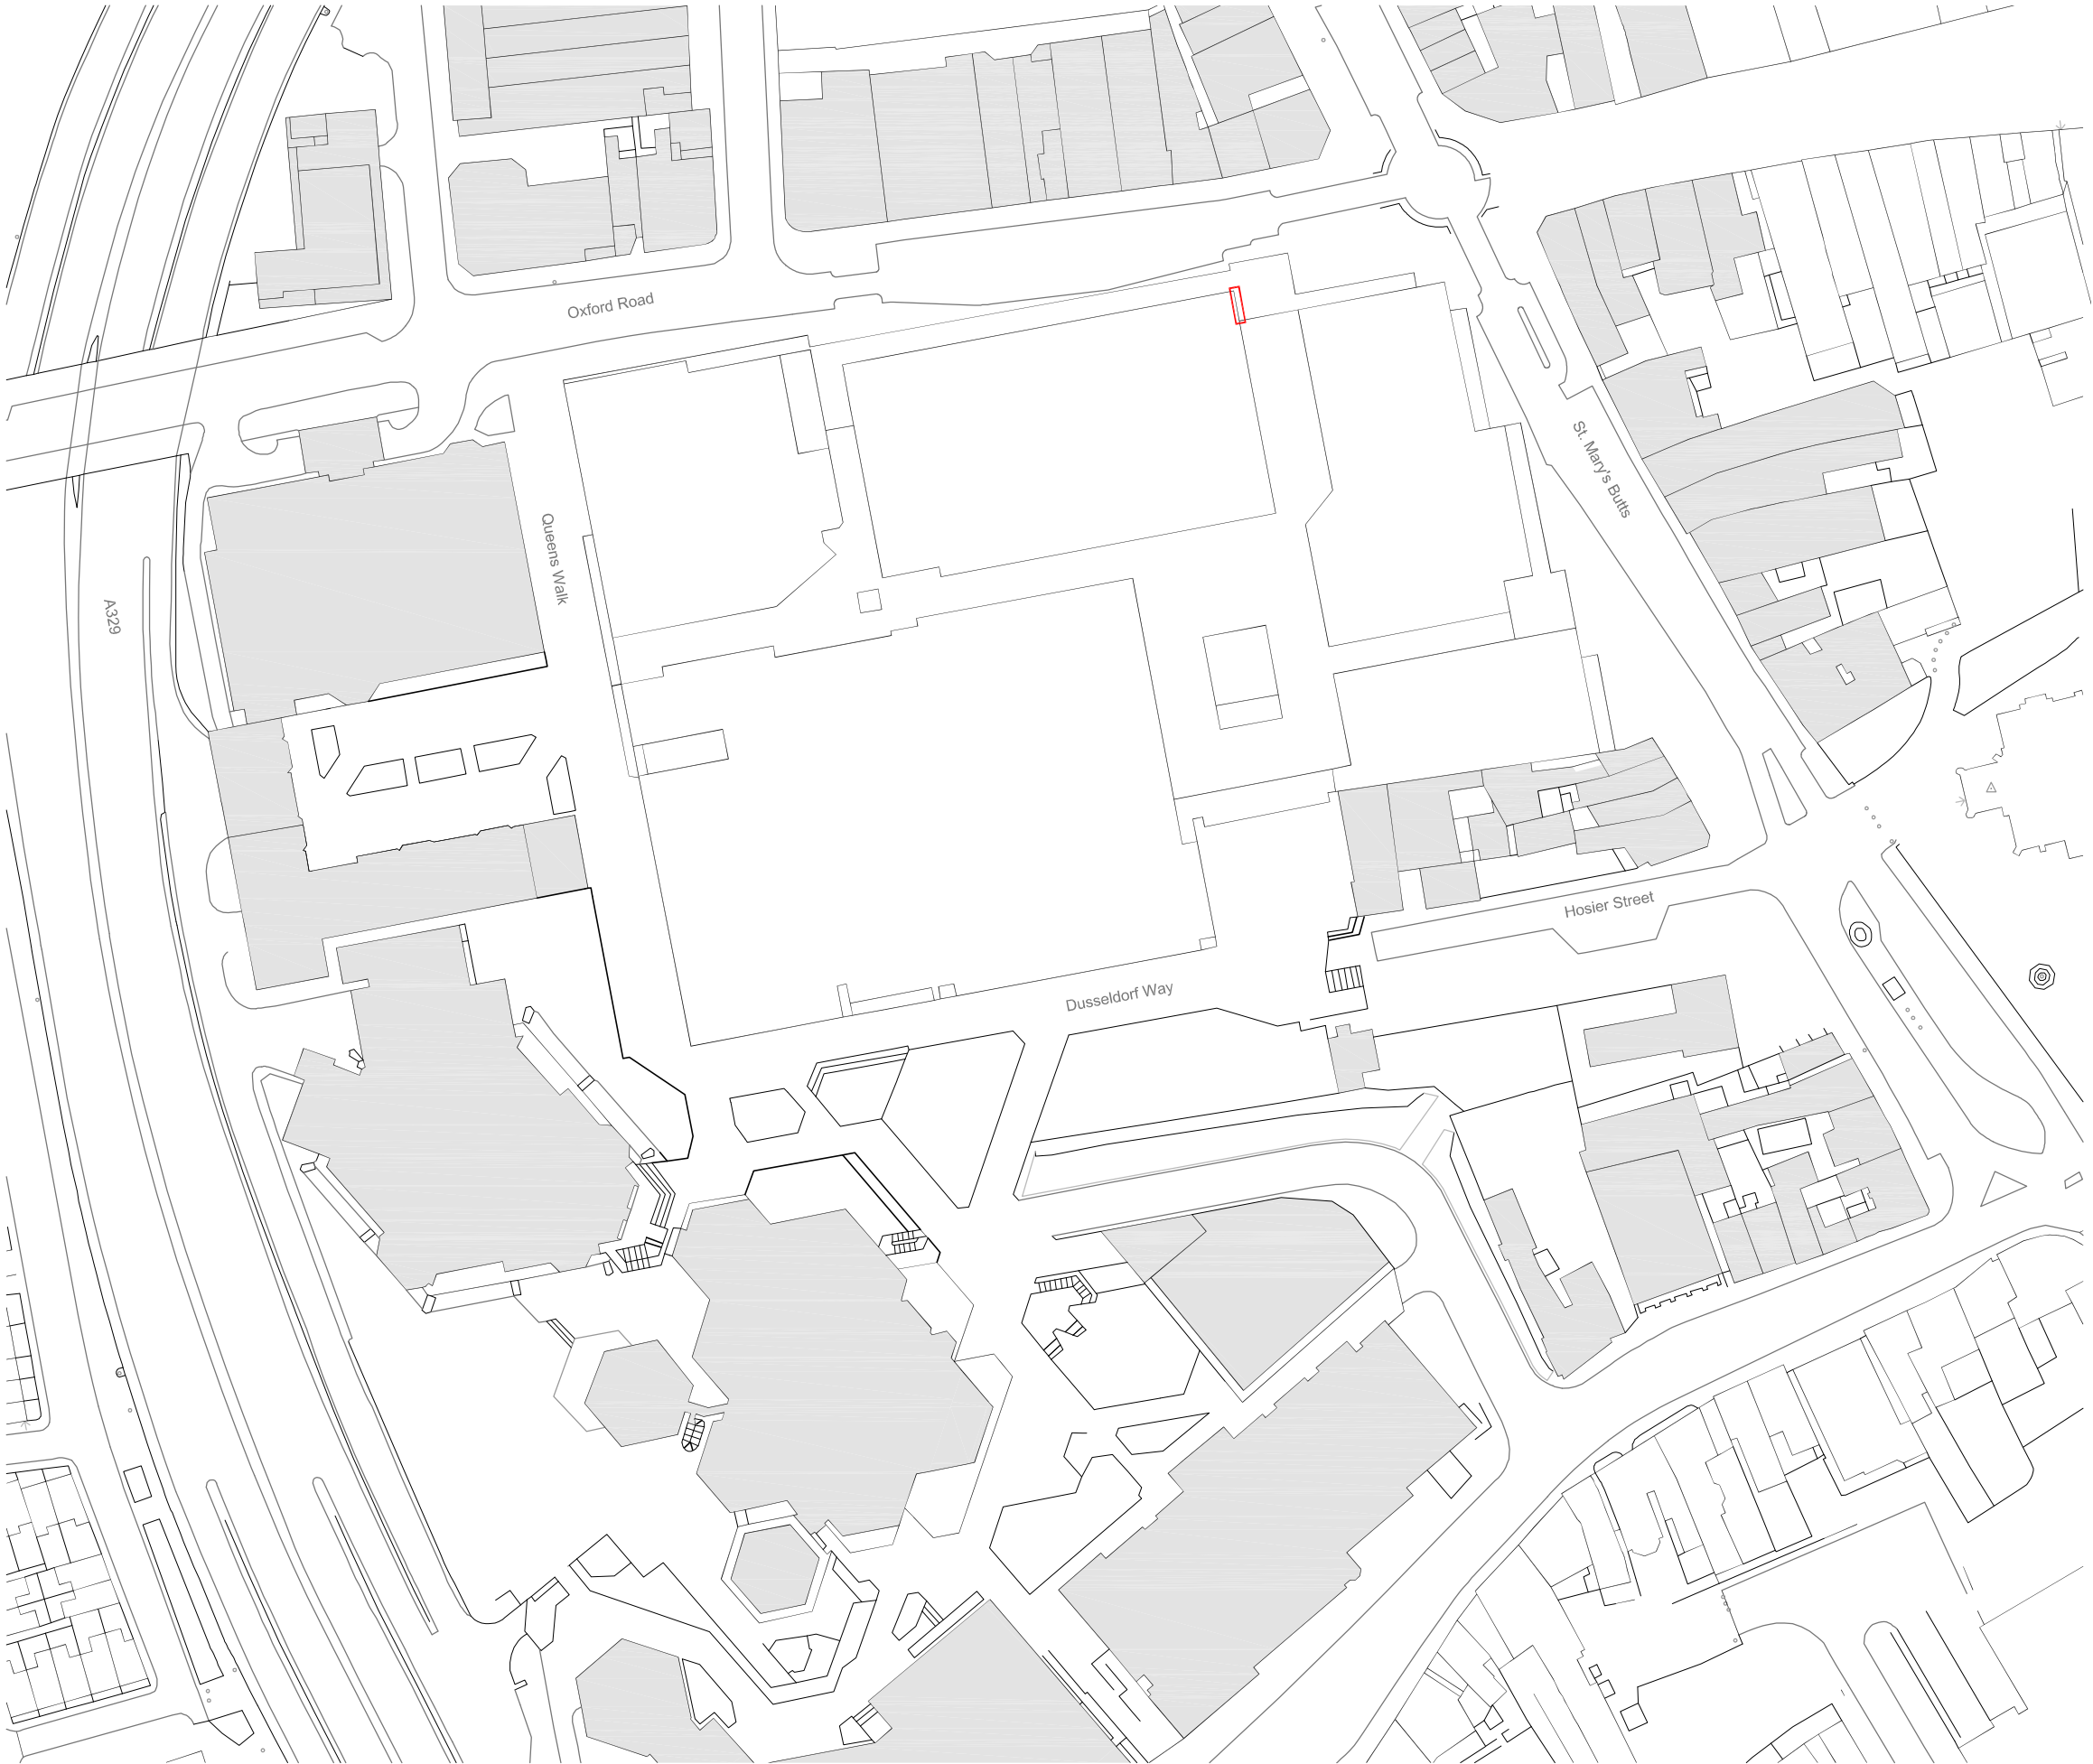

100m
Scale Bar 1:1250



Site Location Plan
Scale 1:1250

REV	DATE	NOTES
-----	------	-------

Client

MOORGATH PROPERTY

Project

BROAD STREET MALL
READING

Drawing Title

SITE LOCATION PLAN

Drawn	Checked	Paper Size	Scale	Date
CMc	PT	A3	1:1250	MARCH 2016
Project No. 15116			Drawing No. 0320	Revision -

**CORSTORPHINE
+ WRIGHT
ARCHITECTS**

Brook Hall • Brook Street • Warwick • CV34 4BL
t 01926 658444 • w www.corstorphine-wright.com