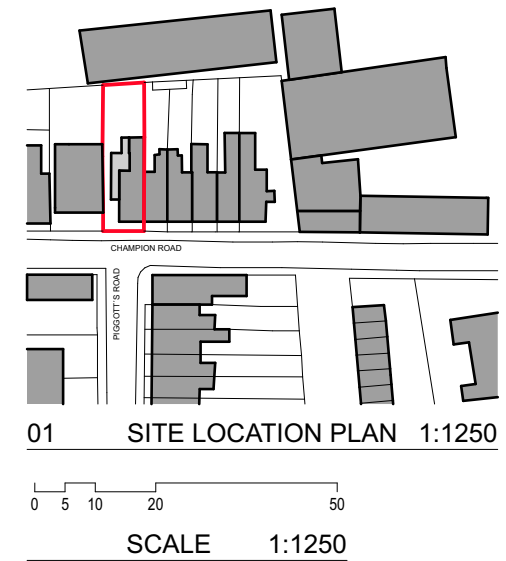
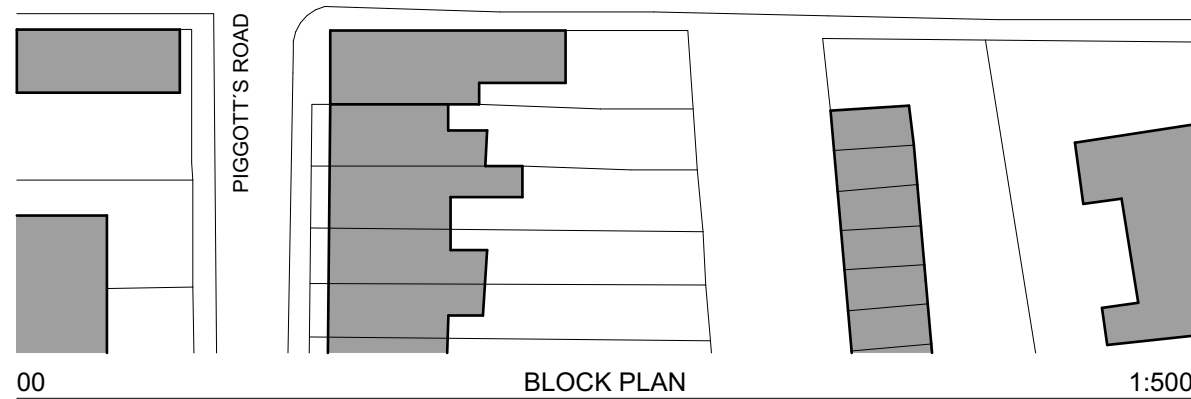
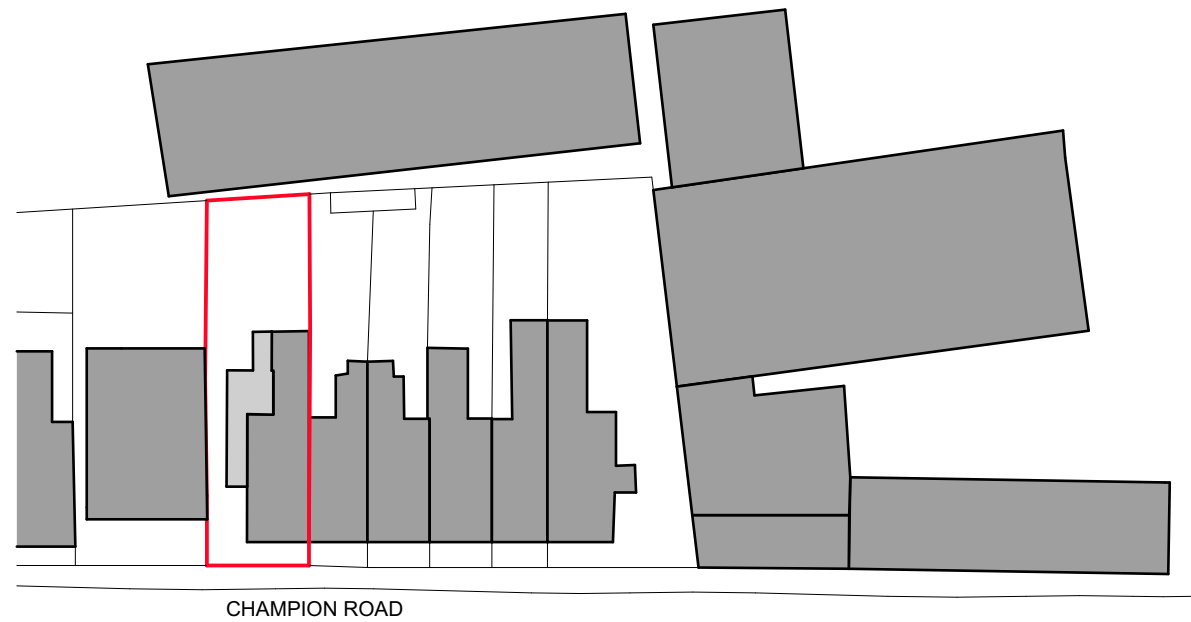


00
SCALE 1:500

Notes THIS DRAWING IS SUBJECT TO DETAILED DESIGN, DESIGN COORDINATION WITH OTHERS AND BUILDING CONTROL APPROVAL AREAS ARE INDICATIVE ONLY NOT FOR CONSTRUCTION	Revisions	Client		Scale		
	Rev P4 180418 Issue for Planning	Julie Fogarty Simmonds		1:500, 1:1250 @ A3		
		Job title				
		17 Champion Road, Reading, RG4 8EL				
	Drawing Title	Date	Drawn	Project	Drawing	Revision
		02.18	PR			
	BLOCK PLAN & SITE LOCATION PLAN	Project Status		2018	001	P4
		PRELIMINARY				