




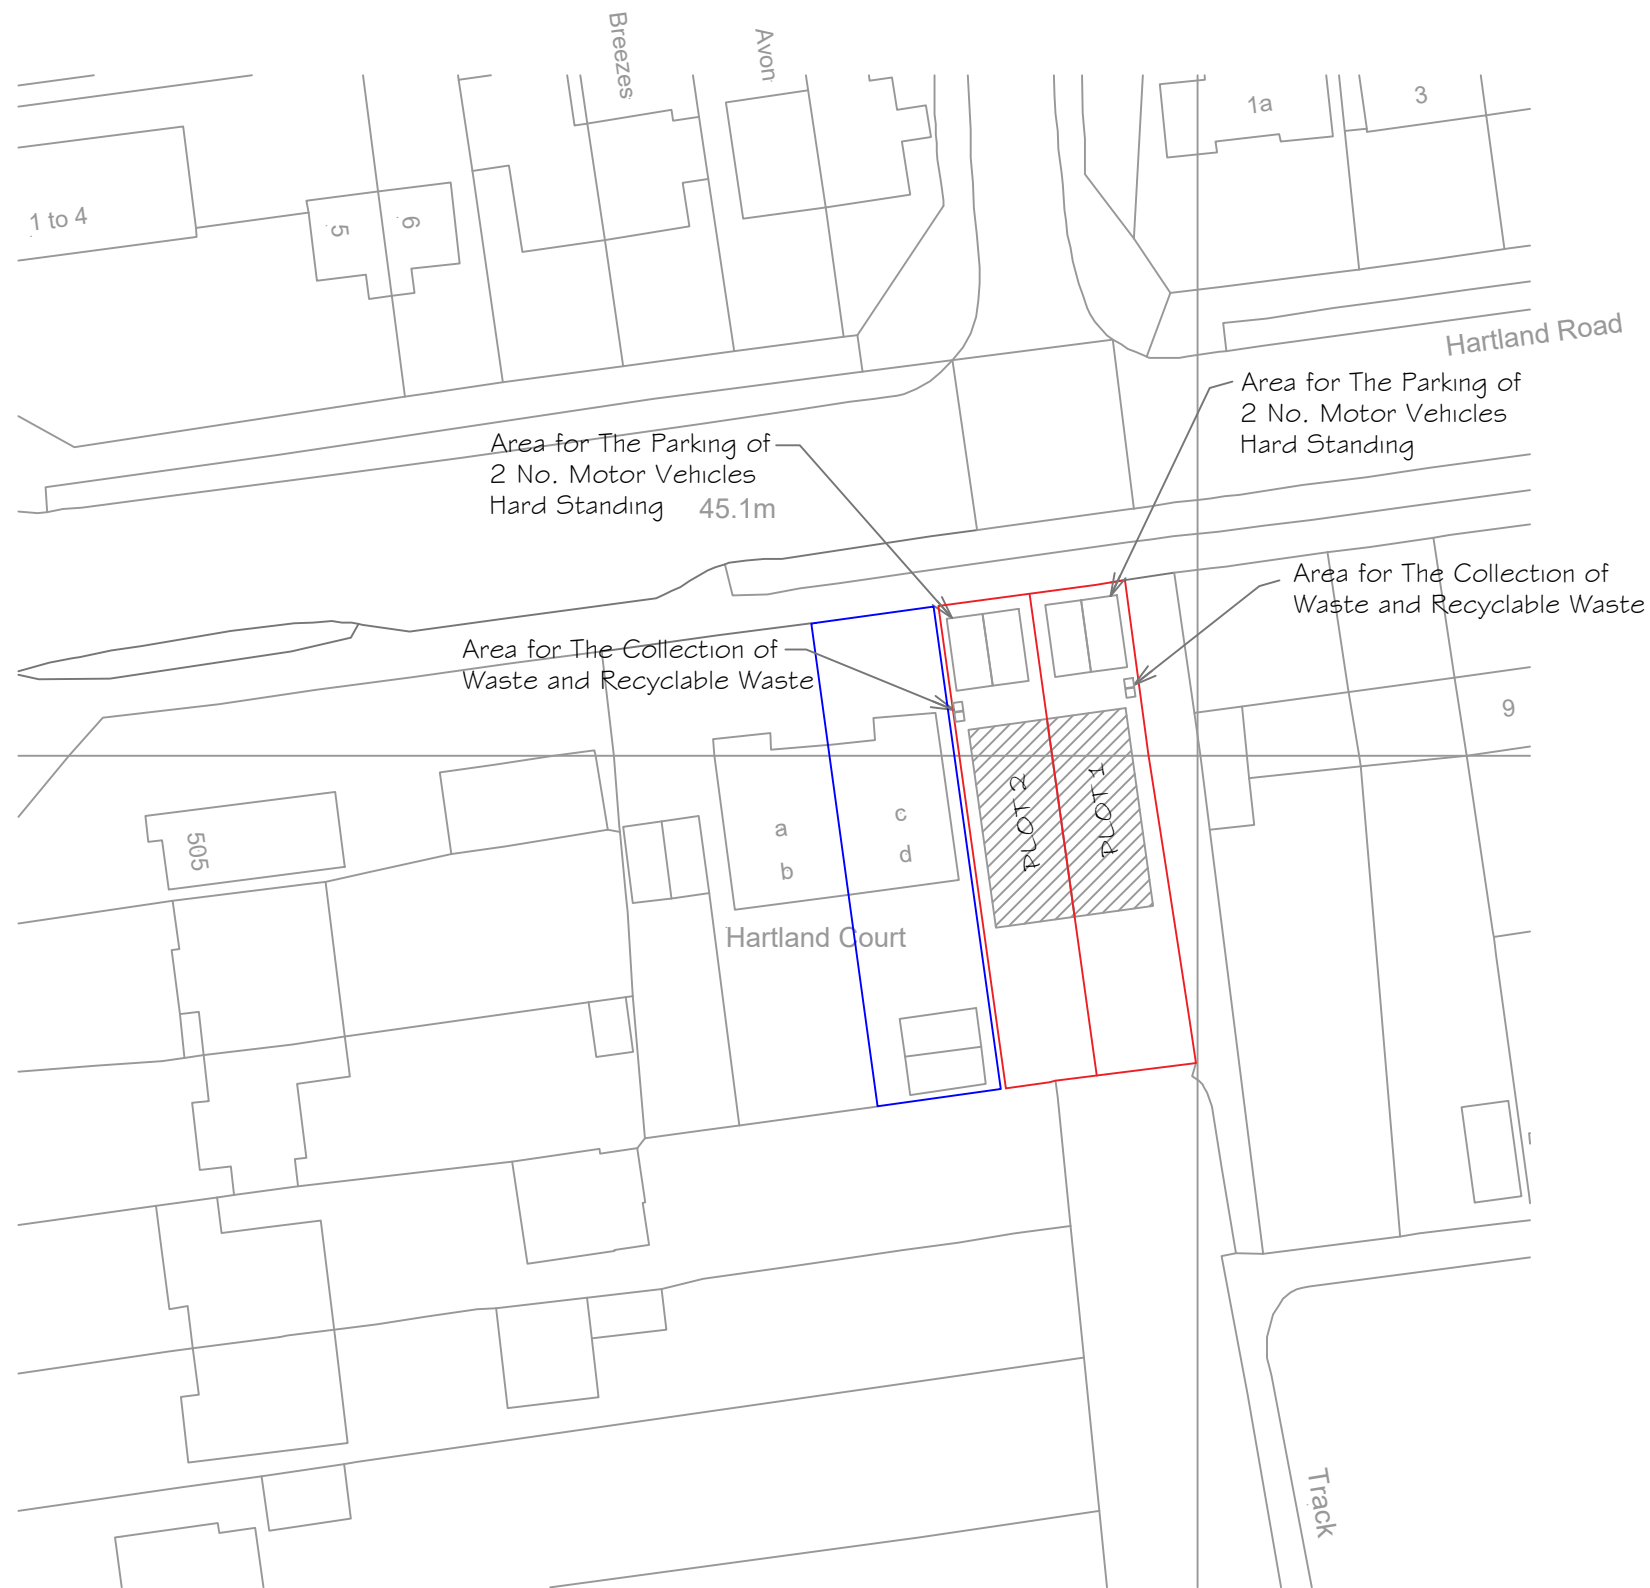

LOCATION PLAN
SCALE 1:1250

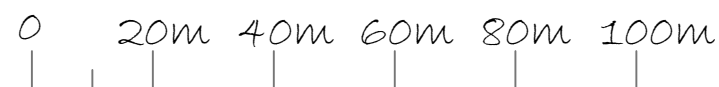

BLOCK PLAN
SCALE 1:500

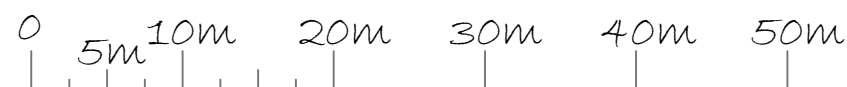

©Crown Copyright and database rights 2018 OS 100019980

PROJECT: HARTLAND COURT HARTLAND ROAD READING, RG2 8BP	DRAWING TITLE BLOCK AND LOCATION PLANS PROPOSED	CREATIVE DESIGN AND STRUCTURE	NEWTOWN HOUSE NEWTOWN ROAD HENLEY-ON-THAMES RG9 1HG Tel 01491 411922	DRAWING NO. 37118-08	REV.
				SCALE: AS STATED DATE: NOV 2018	