



NOTE
ALL MATERIALS INTENDED TO BE USED ON
NEW EXTENSION ARE TO MATCH EXISTING.
THIS DRAWING HAS BEEN PREPARED WITHOUT
THE BENEFIT OF AN ACCURATE SITE SURVEY
KITCHEN AND BATHROOM LAYOUT AND
FITTINGS ARE INDICATIVE ONLY

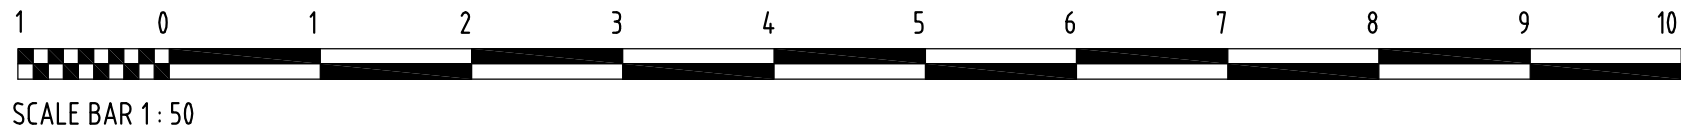

EXISTING LAYOUT

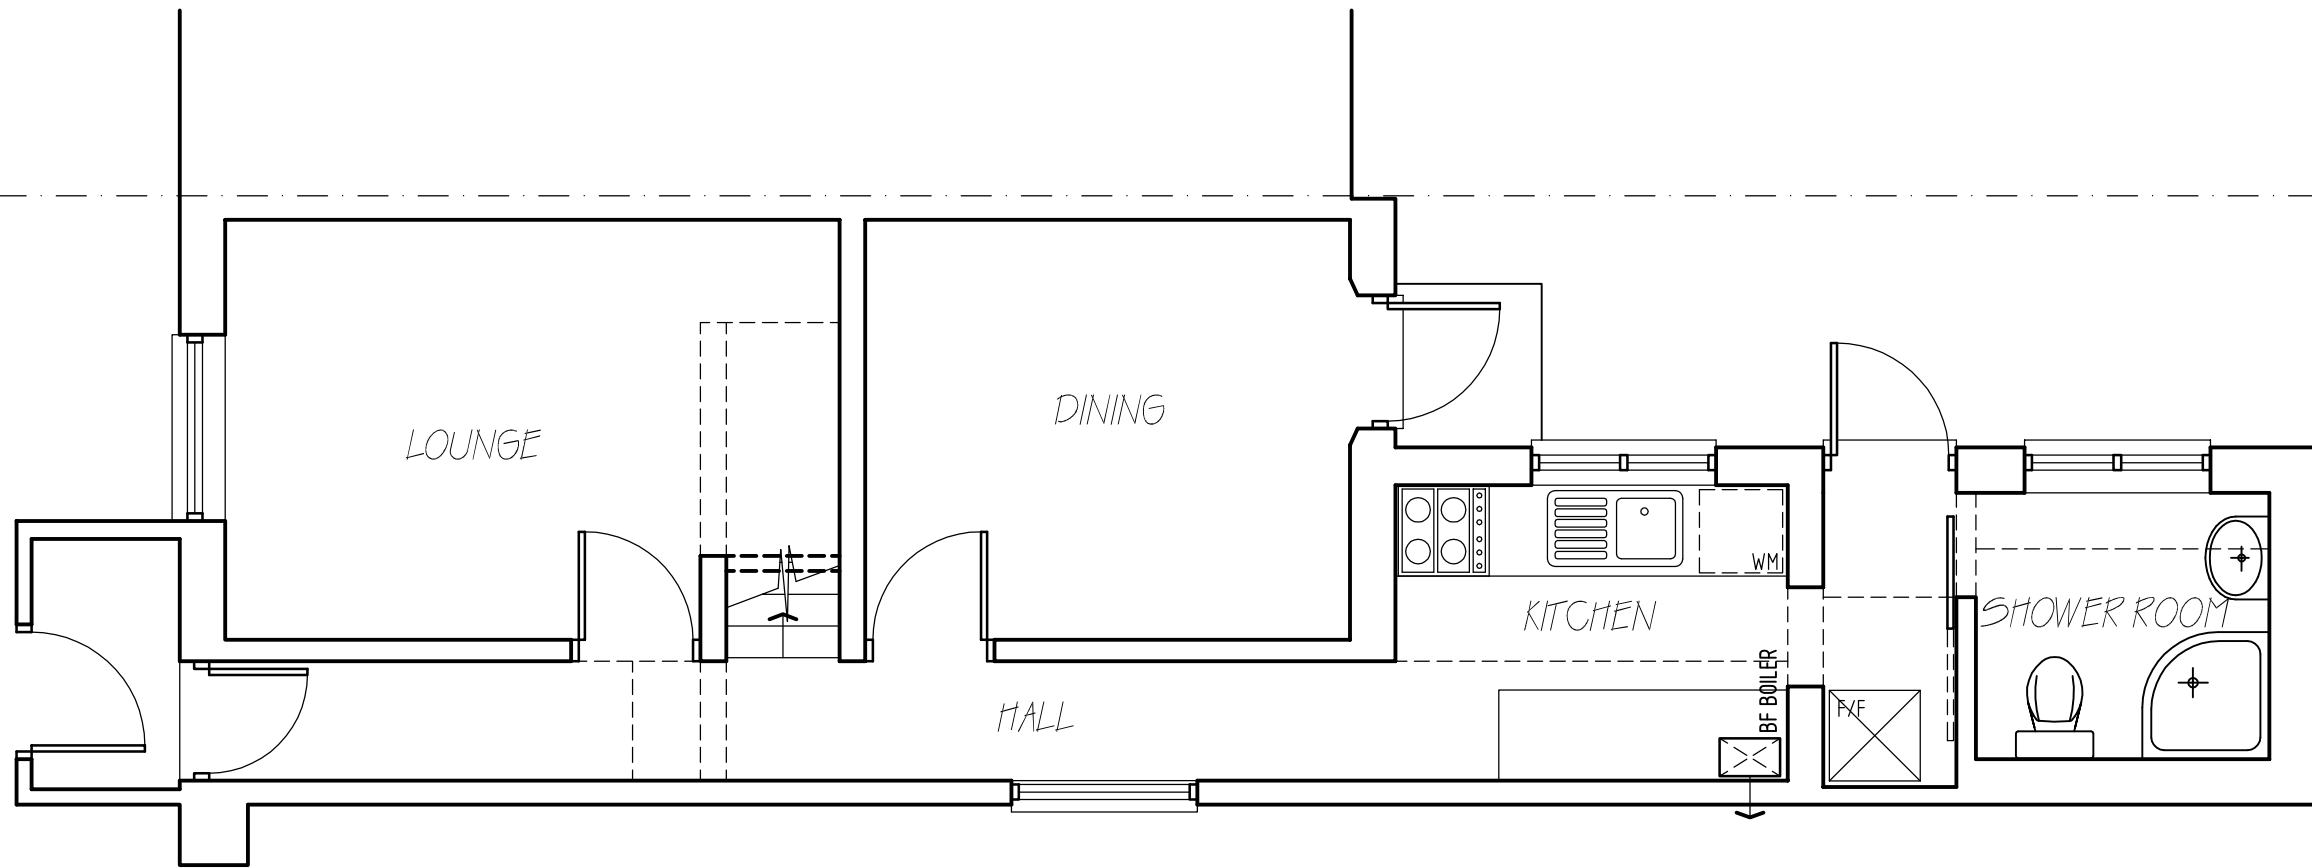

RICHARD FENN DESIGNS LIMITED
11 HARRIER CLOSE, WOODLEY,
READING, BERKSHIRE. RG5 4PE.
Telephone READING (0118) 9691684
E-Mail : architect@ntlworld.com

PROPOSED SINGLE STOREY REAR EXTENSION
TO 10 CHOLMELEY PLACE, READING
for MR SULIMAN BASHARAT

EXISTING LAYOUT

DATE	SCALE
OCTOBER 24th 2017	1 : 50
DRAWING No.	REVISION

SB.20