


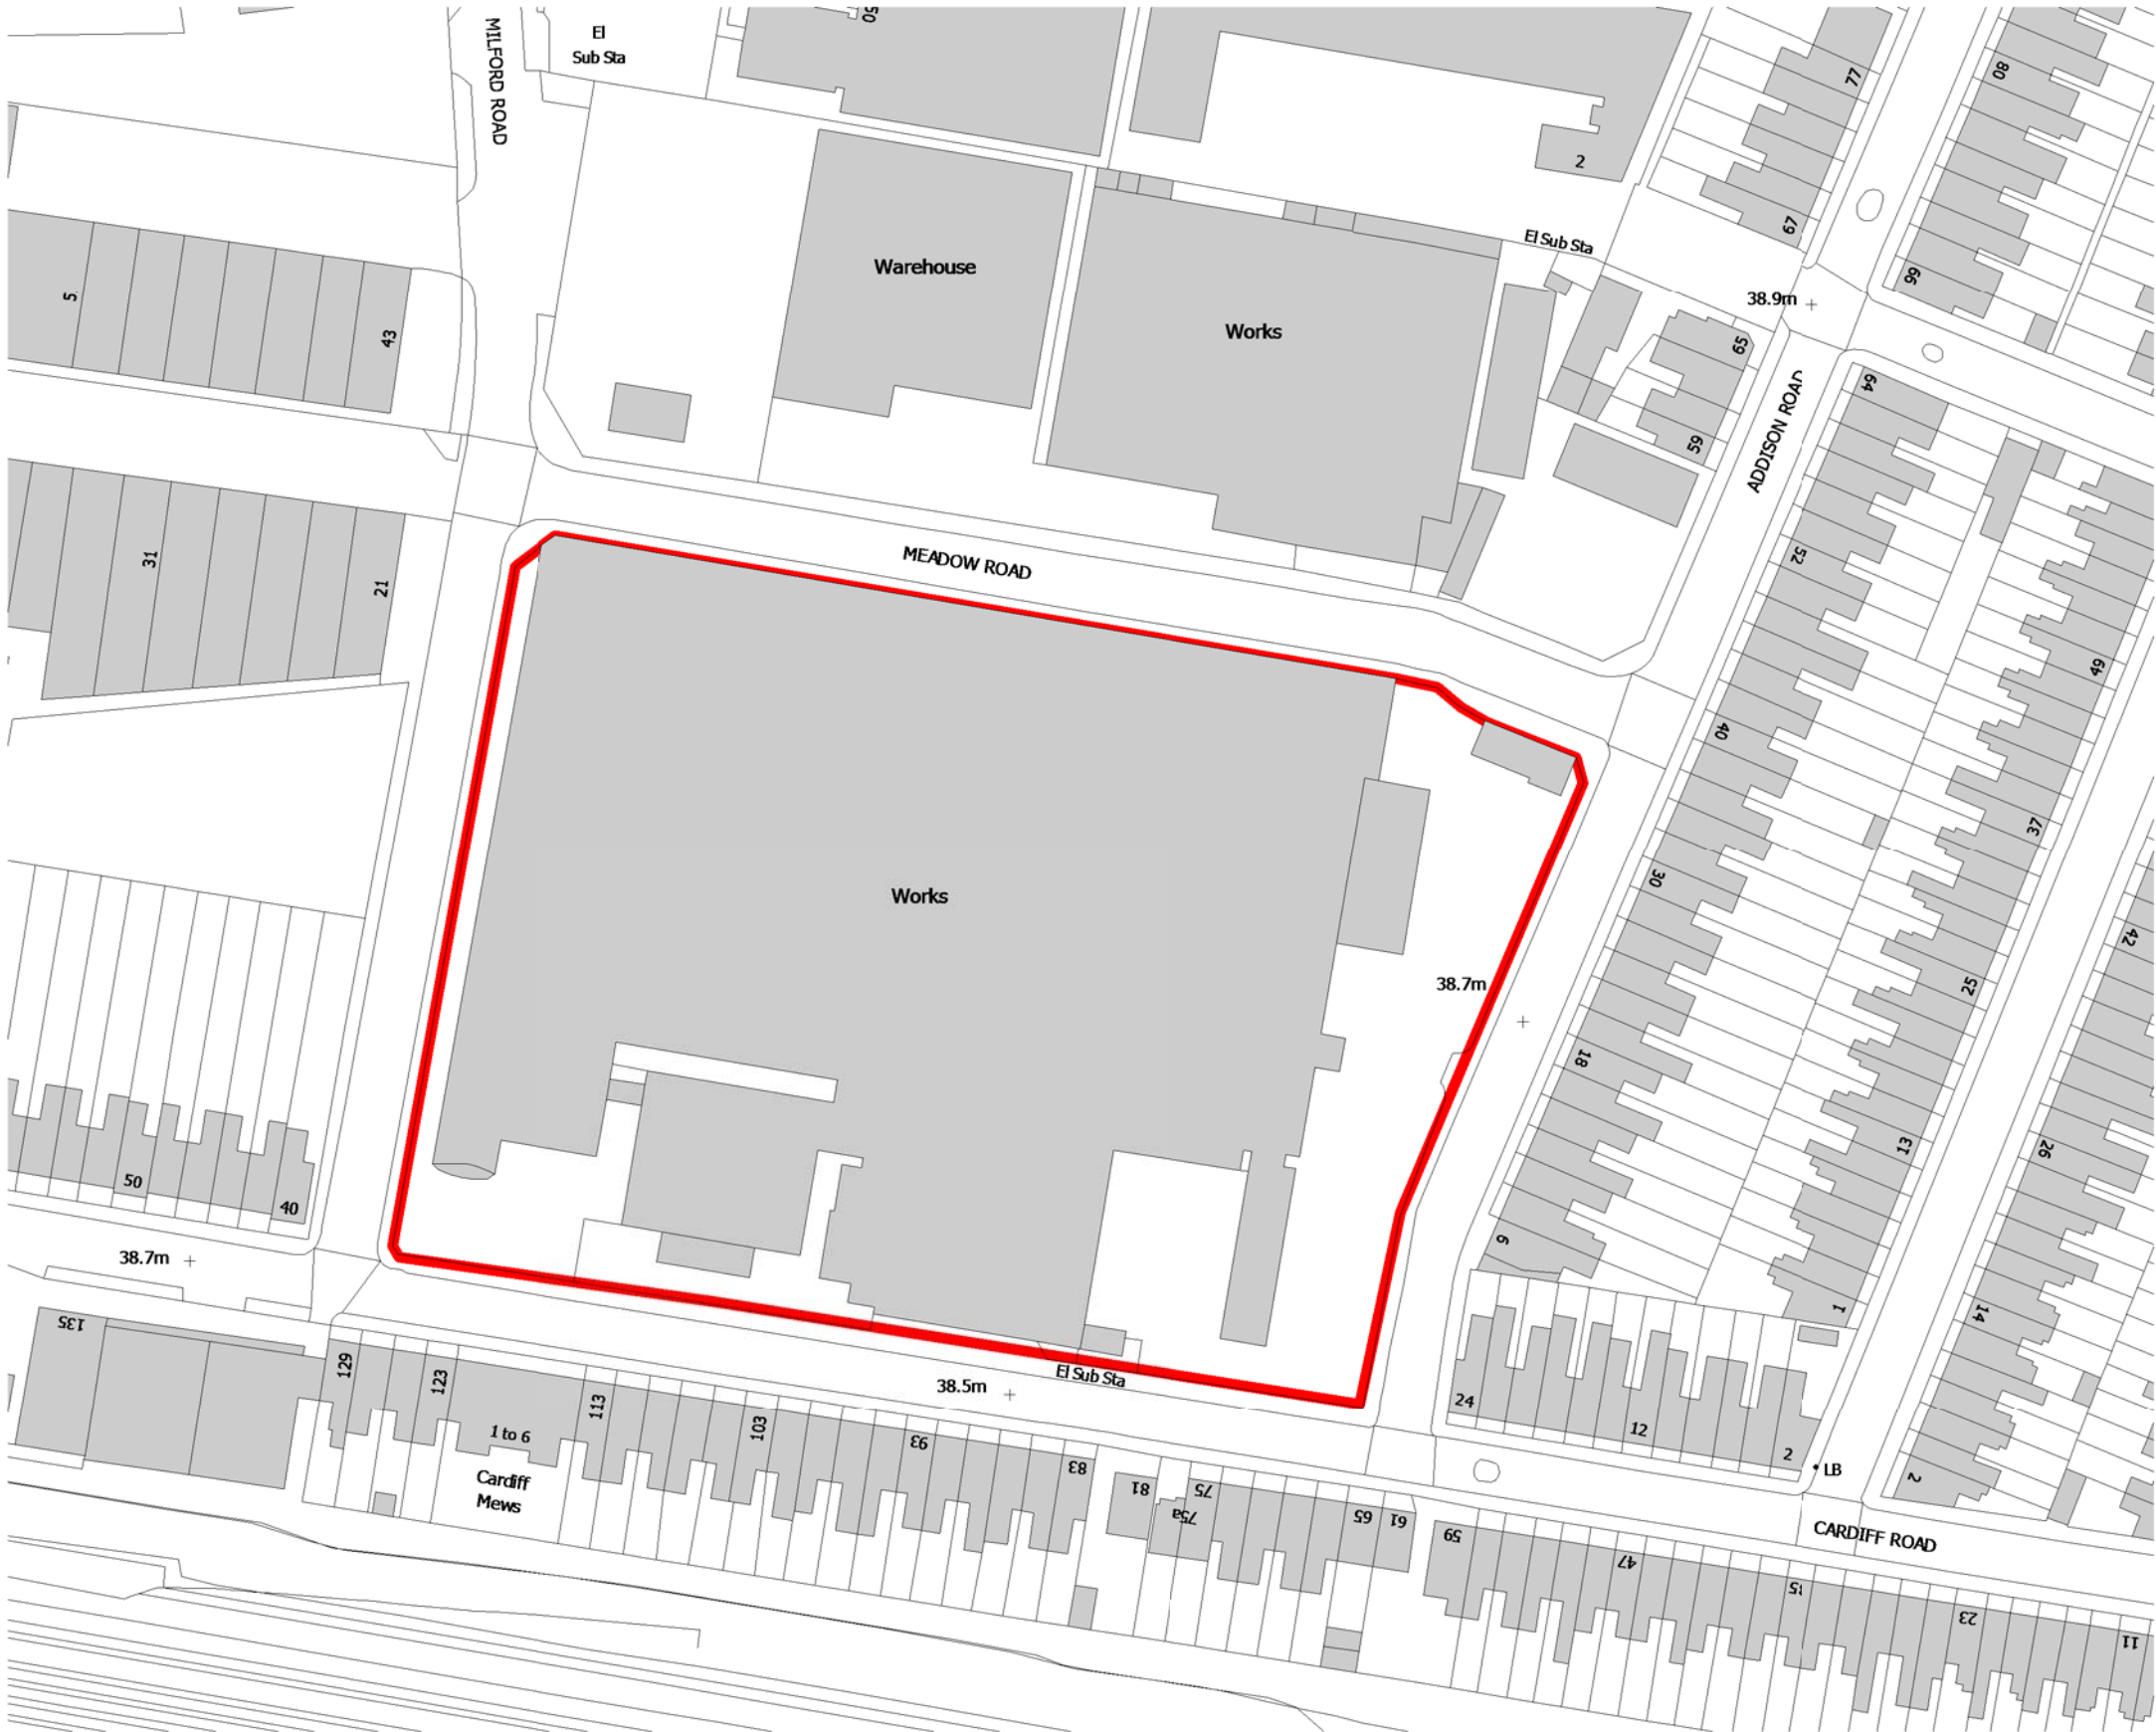

Site Boundary
1.31 Ha

Project
Former Cox & Wyman Site
Cardiff Road, Reading
Drawing Title
Location Plan

Date	Scale	Drawn by	Check by
29/09/17	1 : 1000 @ A3	DC	PN
Project No	Drawing No	Revision	
24325	A-PP-E10-02		

BARTON
WILLMORE

Planning • Master Planning & Urban Design
Architecture • Landscape Planning & Design • Project Services
Environmental & Sustainability Assessment • Graphic Design

bartonwillmore.co.uk

bsi

ISO
9001
Quality
Management

Cardiff 12 2007

Reading London Bristol Cambridge Cardiff Ebbsfleet Edinburgh Leeds Manchester Solihull Newcastle