


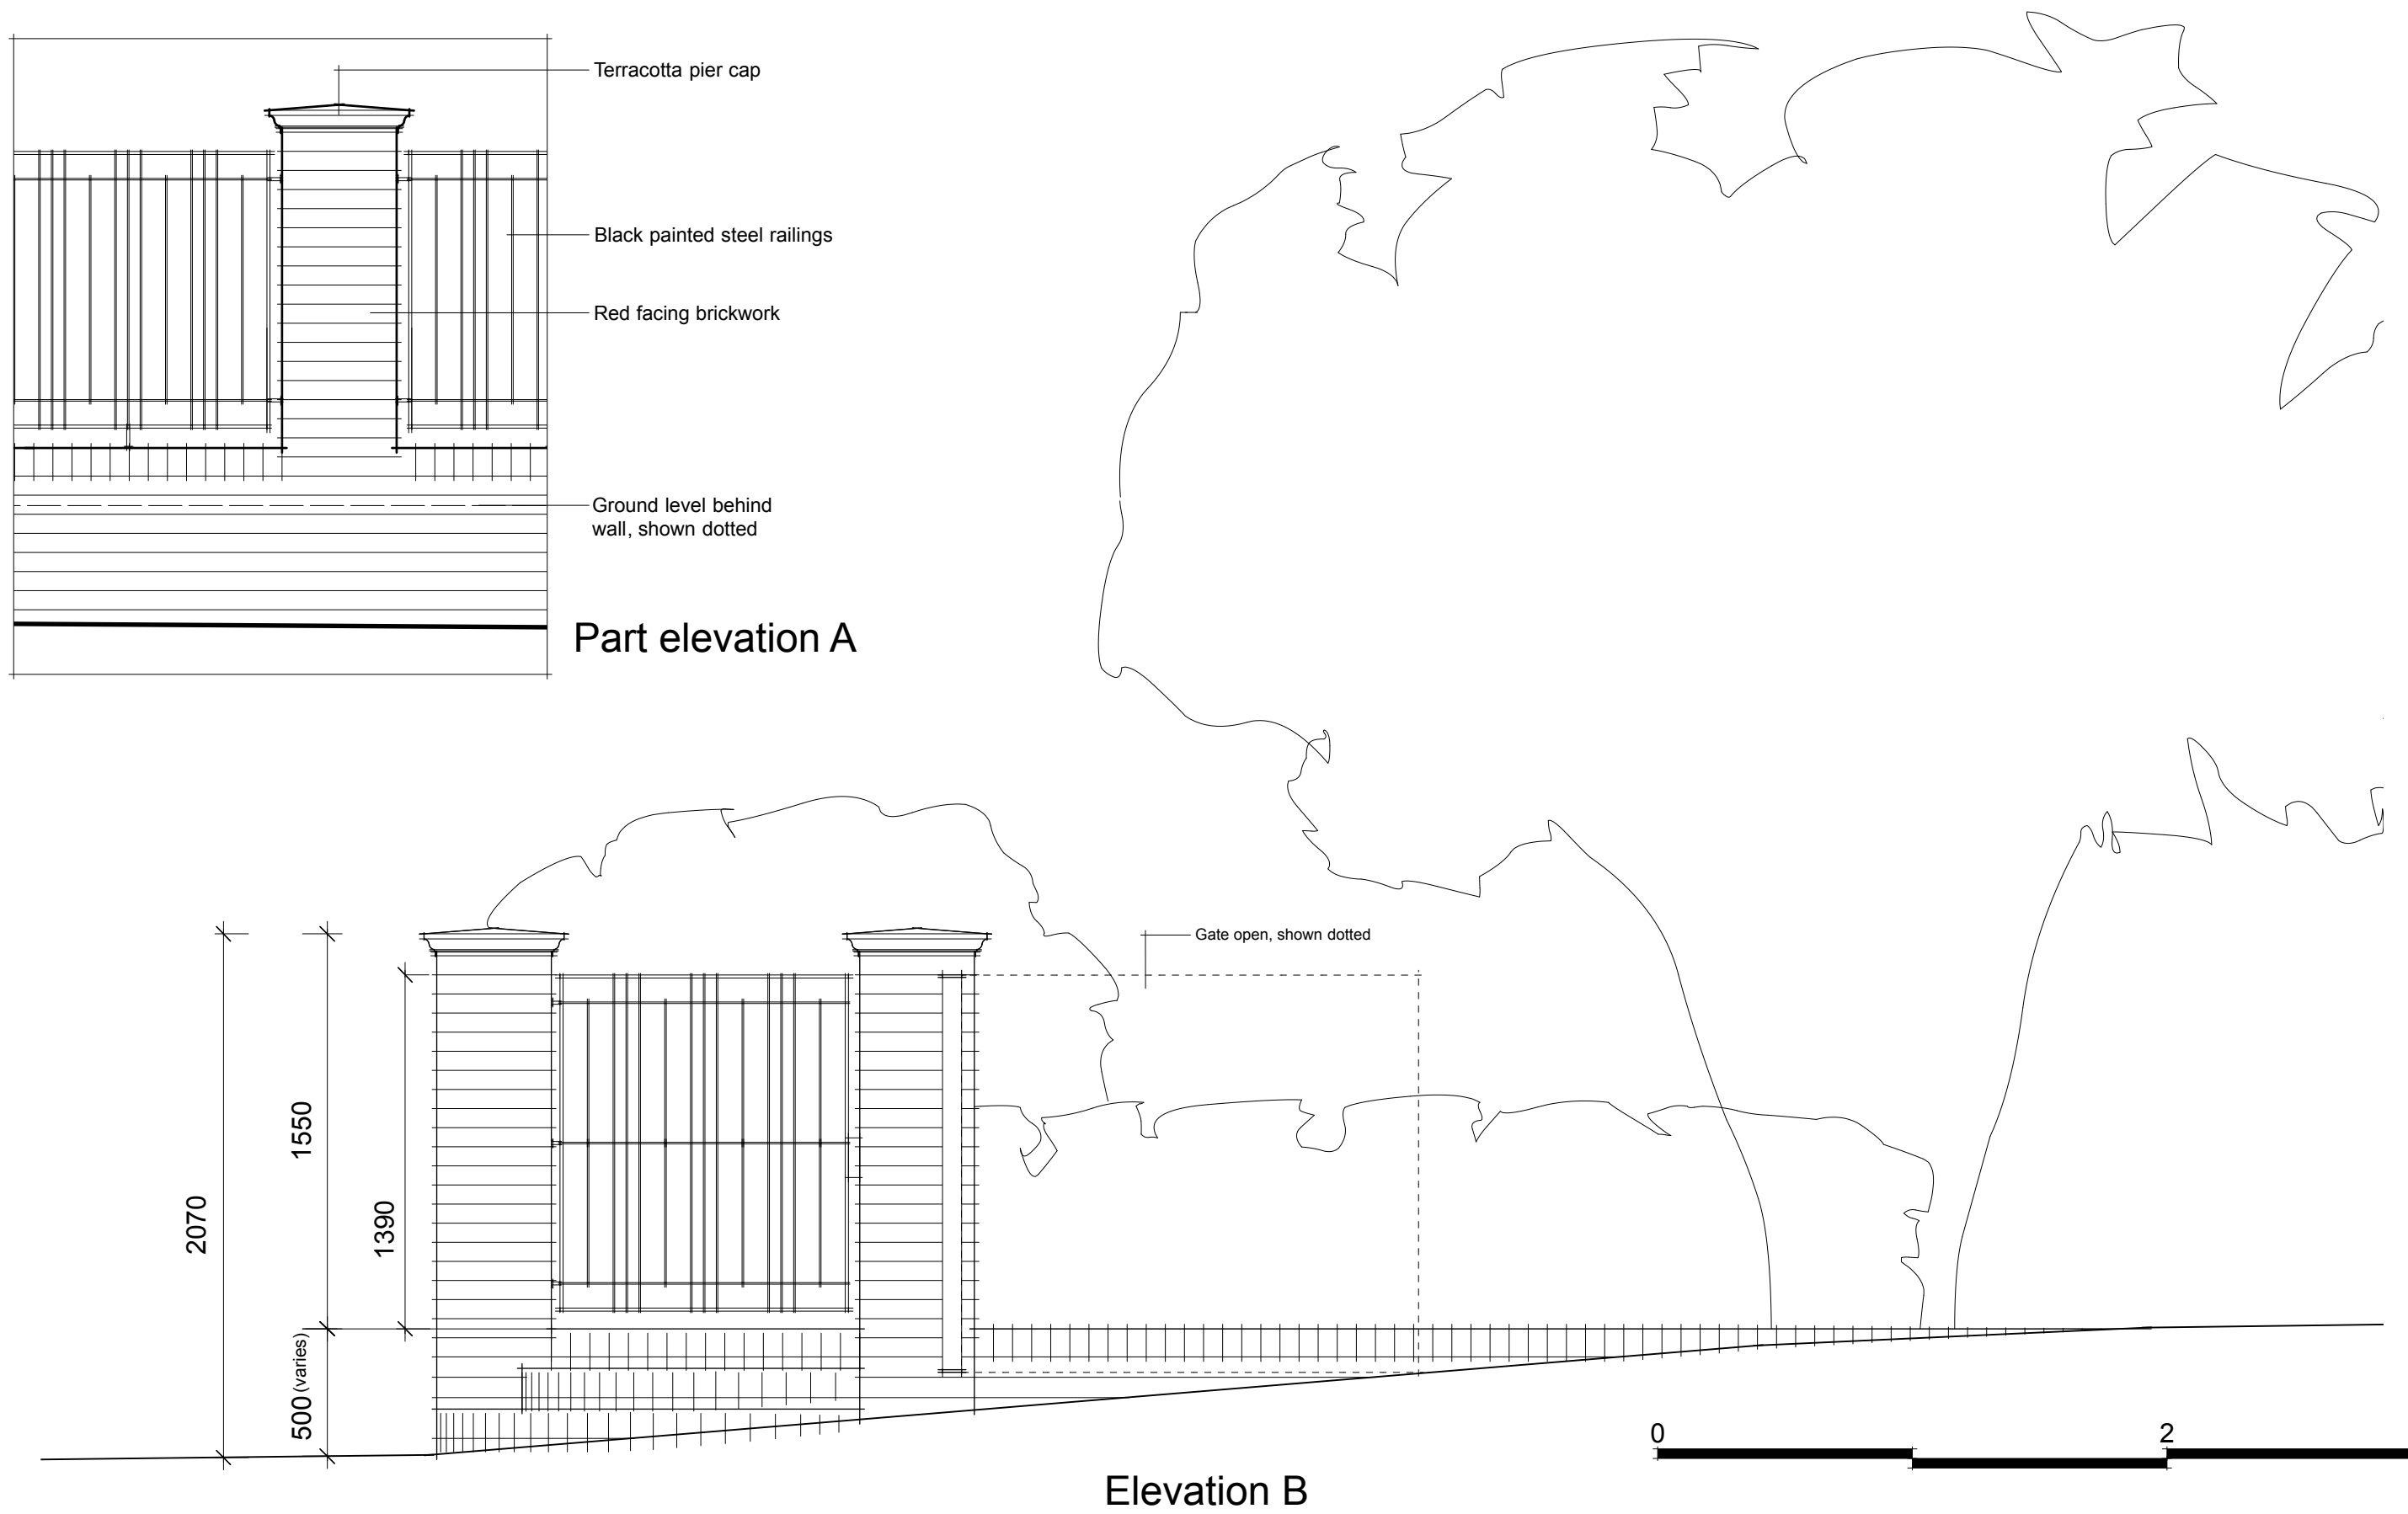

Milton Architects Limited
Old Stables Court The Parade
Marlborough SN8 1NE
T: 01672 514354 M: 07795 414675
mail@miltonarchitects.co.uk

Project : 82 Shinfield Road
Reading
Garden wall and entrance gates
Contents : Proposed wall elevations - detailed

milton architects

Scale : 1:25 @ A3
Date : September 2017

Drawing: **1710 / 02_006**