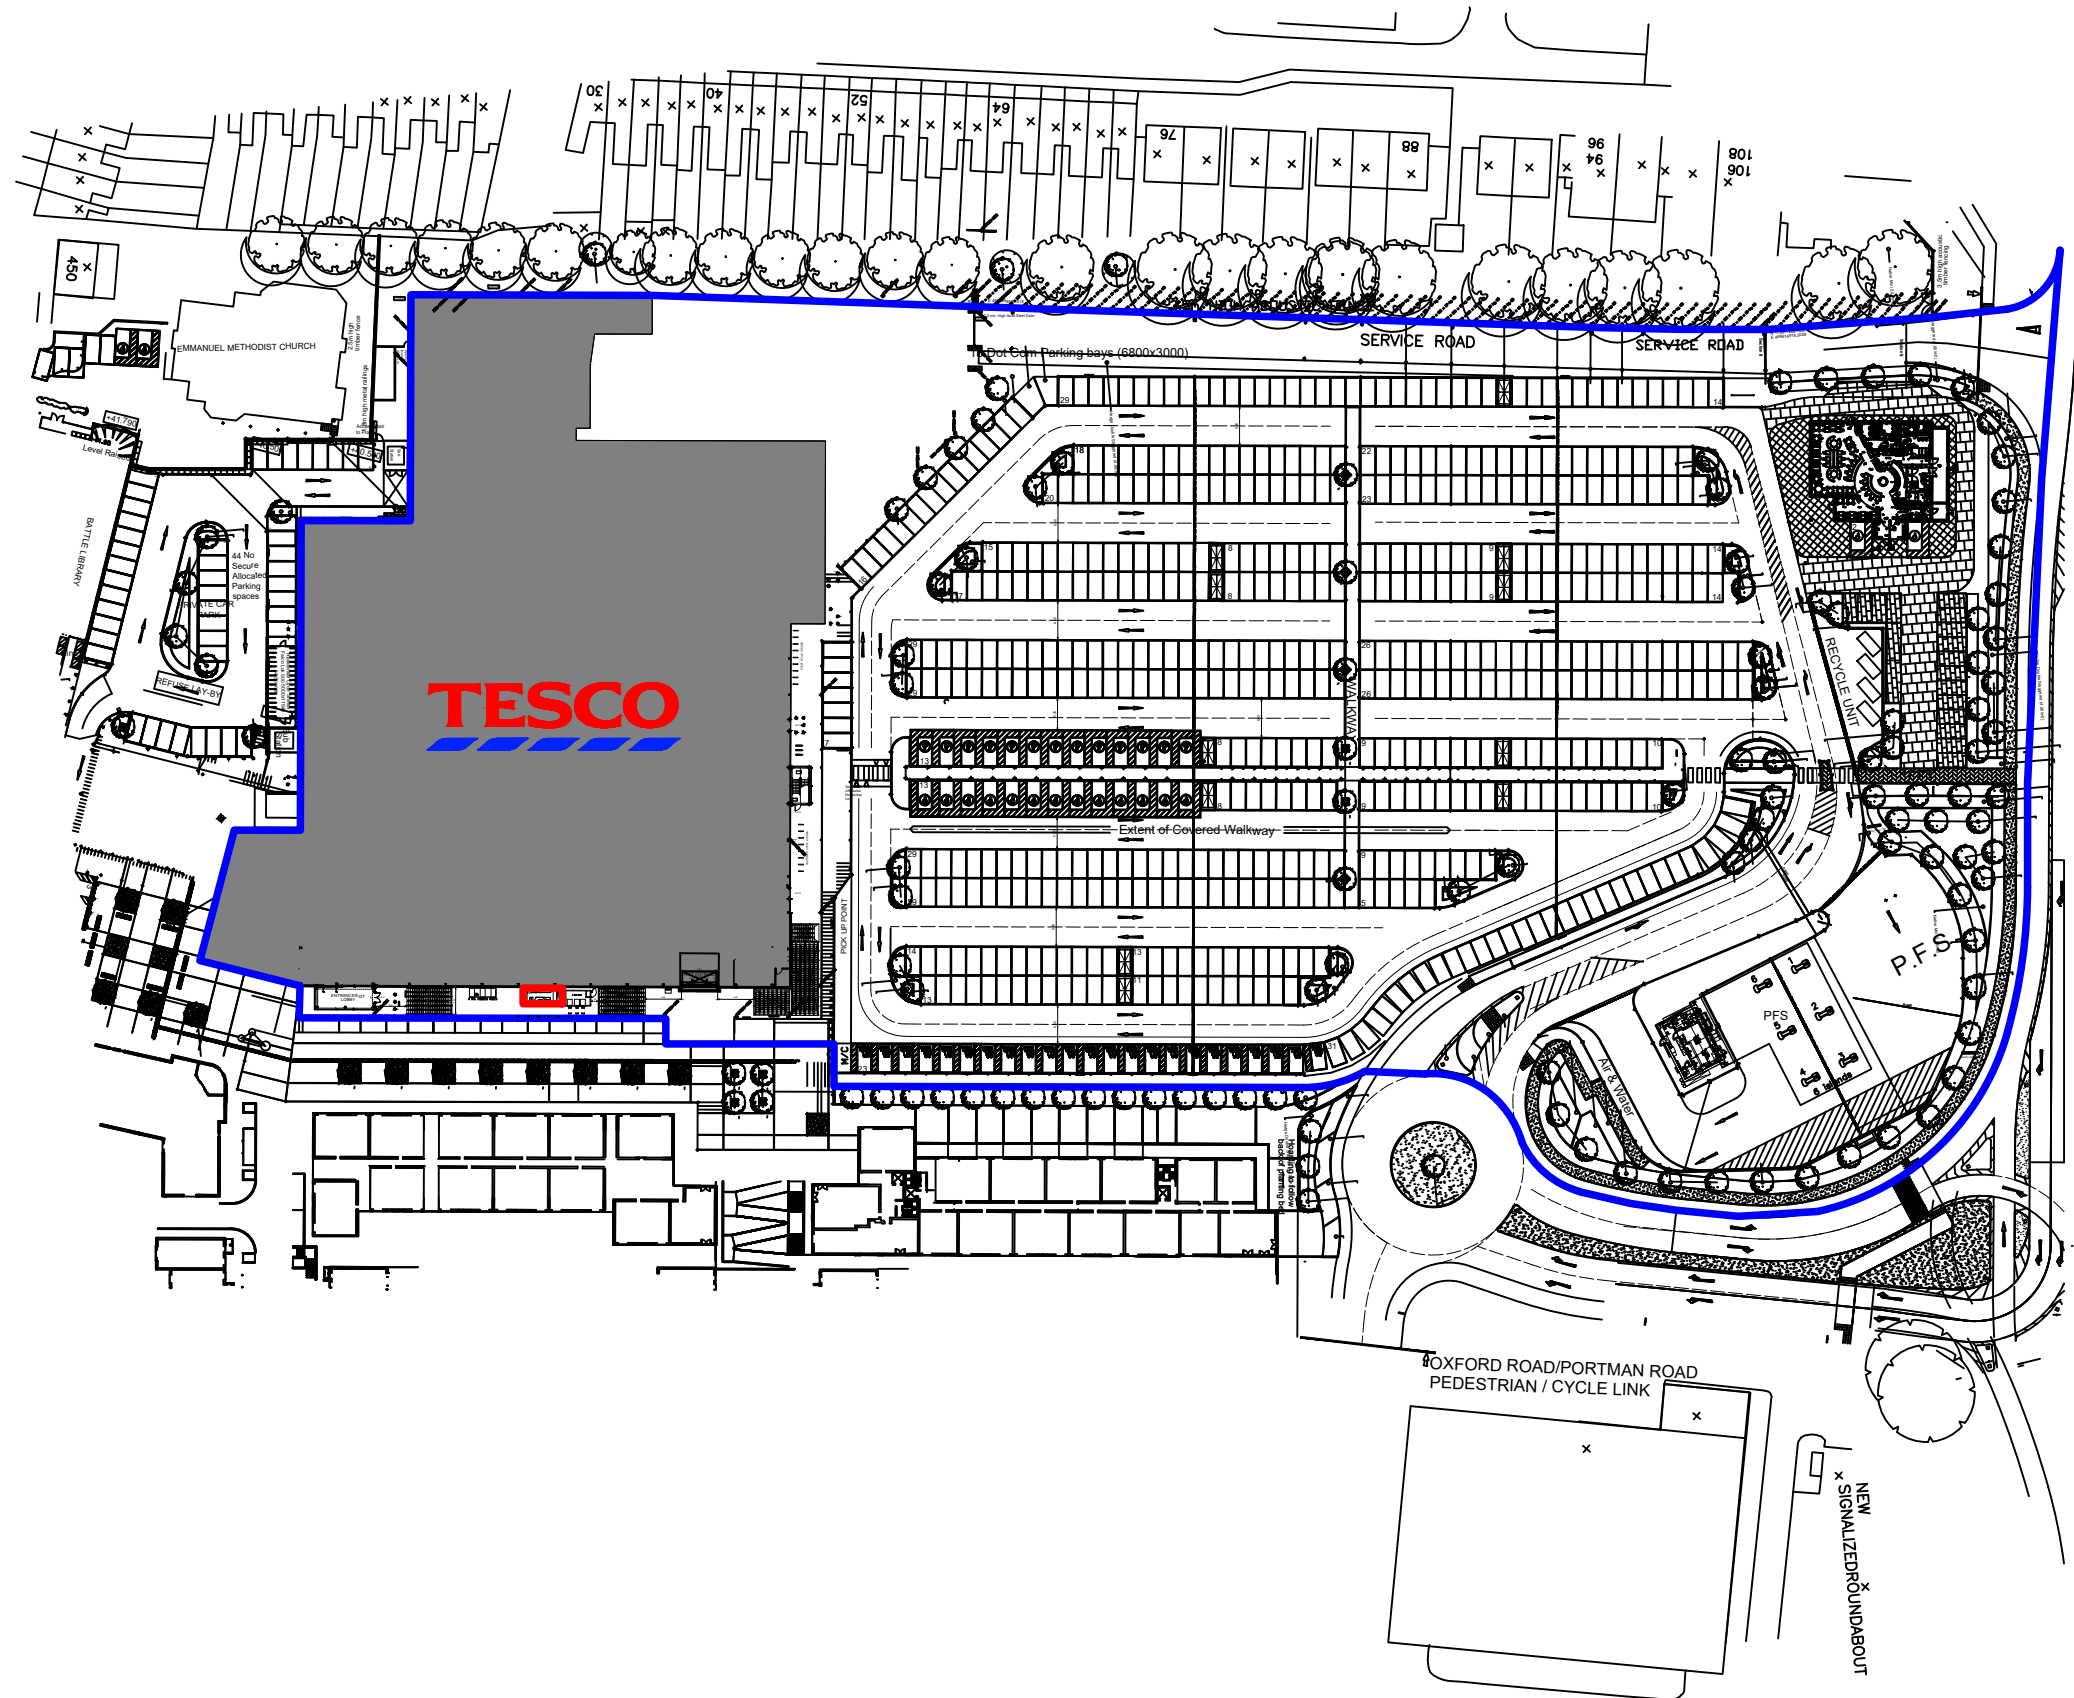


|   |              |     |
|---|--------------|-----|
| 0 | SCALE 1:50   | 2m  |
| 0 | SCALE 1:100  | 4m  |
| 0 | SCALE 1:200  | 8m  |
| 0 | SCALE 1:500  | 20m |
| 0 | SCALE 1:1250 | 50m |

DISCLAIMER :  
- USE FIGURED DIMENSIONS ONLY. DO NOT SCALE FROM DRAWING  
- ANY DISCREPANCIES ARE TO BE REPORTED BACK TO THE STORE PLANNER  
- ALL DETAILS & DIMENSIONS ARE TO BE CHECKED ON SITE BY MAIN CONTRACTOR PRIOR TO CONSTRUCTION.

EQUIPMENT / ITEM KEY

- TESCO DEMISE
- PROPOSED DEVELOPMENT

PROJECT  
5528 READING WEST EXTRA  
FORMAT 60

DESCRIPTION  
SITE LOCATION PLAN

DRAWING No. 5528LP##.dwg

PHASE                      ISSUE                      #

SYSTEM ID. No. 5528LP##.dwg

SCALE                      DATE  
1:1250@A3                      12/09/2017

DRAWN                      GAUTHAM.R  
LJK PLANNER                      GJS DESIGN CONSULTANTS



RETAIL PLANNING & DESIGN IMPLEMENTATION

TESCO STORES LIMITED  
STORE PLANNING DEPARTMENT  
PROPERTY SERVICES  
P.O. BOX 400, CIRRHUS BUILDING, SHIRE PARK  
WELWYN GARDEN CITY, HERTS. AL7 1AB  
TELEPHONE : 01707 395150  
FAX : 01707 395151  
ALL RIGHTS ARE RESERVED. NEITHER THE WHOLE NOR ANY PART OF THIS PUBLICATION MAY BE REPRODUCED OR TRANSMITTED IN ANY FORM OR BY ANY MEANS, ELECTRONIC OR MECHANICAL, INCLUDING PHOTOCOPYING AND RECORDING OR FROM ANY RETRIEVAL SYSTEM WITHOUT THE PRIOR WRITTEN LICENCE FROM THE OWNER.  
© 2005 TESCO STORES LIMITED