


Contractors must verify all dimensions at the site before setting out, commencing work, or making any shop drawings.

No.	Revision	Date	Initial
-----	----------	------	---------

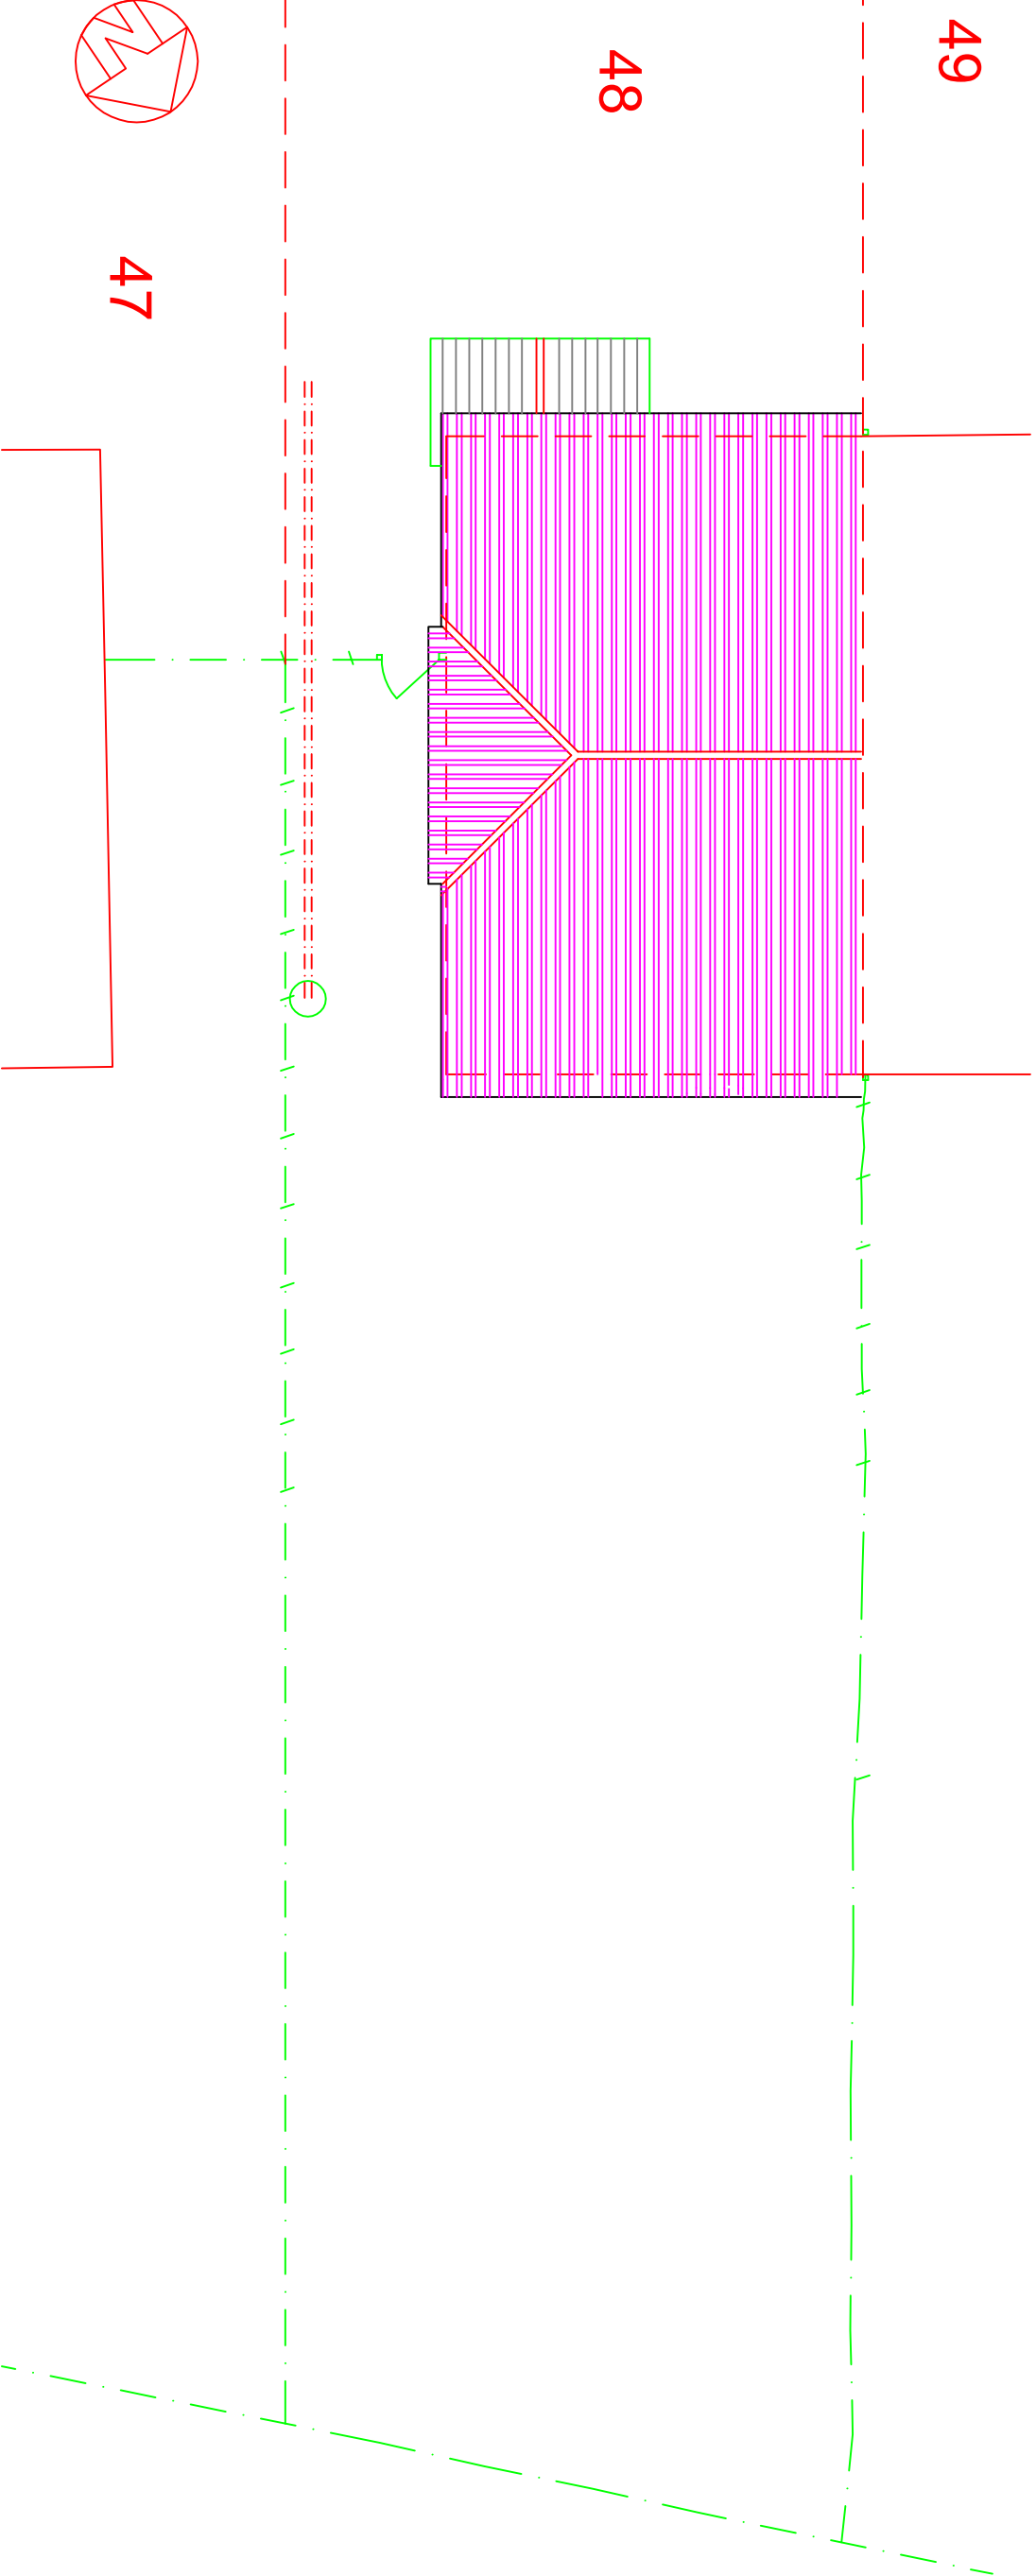

Job
48 Colliers Way,
Tliehurst,
Reading RG30 2QT

Drawing Title
Block Plans
As Proposed

Project No.
AA-18-05 **Drawing No.** **Revision**
S-03

Scale	Drawn By	Art.
1:100 © A3	Date	Sept. 2018

ART ASSOC. – Architectural Services
61 Pemberton Gardens,
Calcot, Reading. RG31 7DY
Tel : 0118 9613767

