

03

Proposed Design

Proposed Design

Proposed Site Plan


Layout

The new building is located on the same footprint as the existing building to be demolished. It comprises The Dining hall and small plant room.


The new block is attached to the existing block, EFAF on its East side.




Proposed Design
Proposed Floor Plan

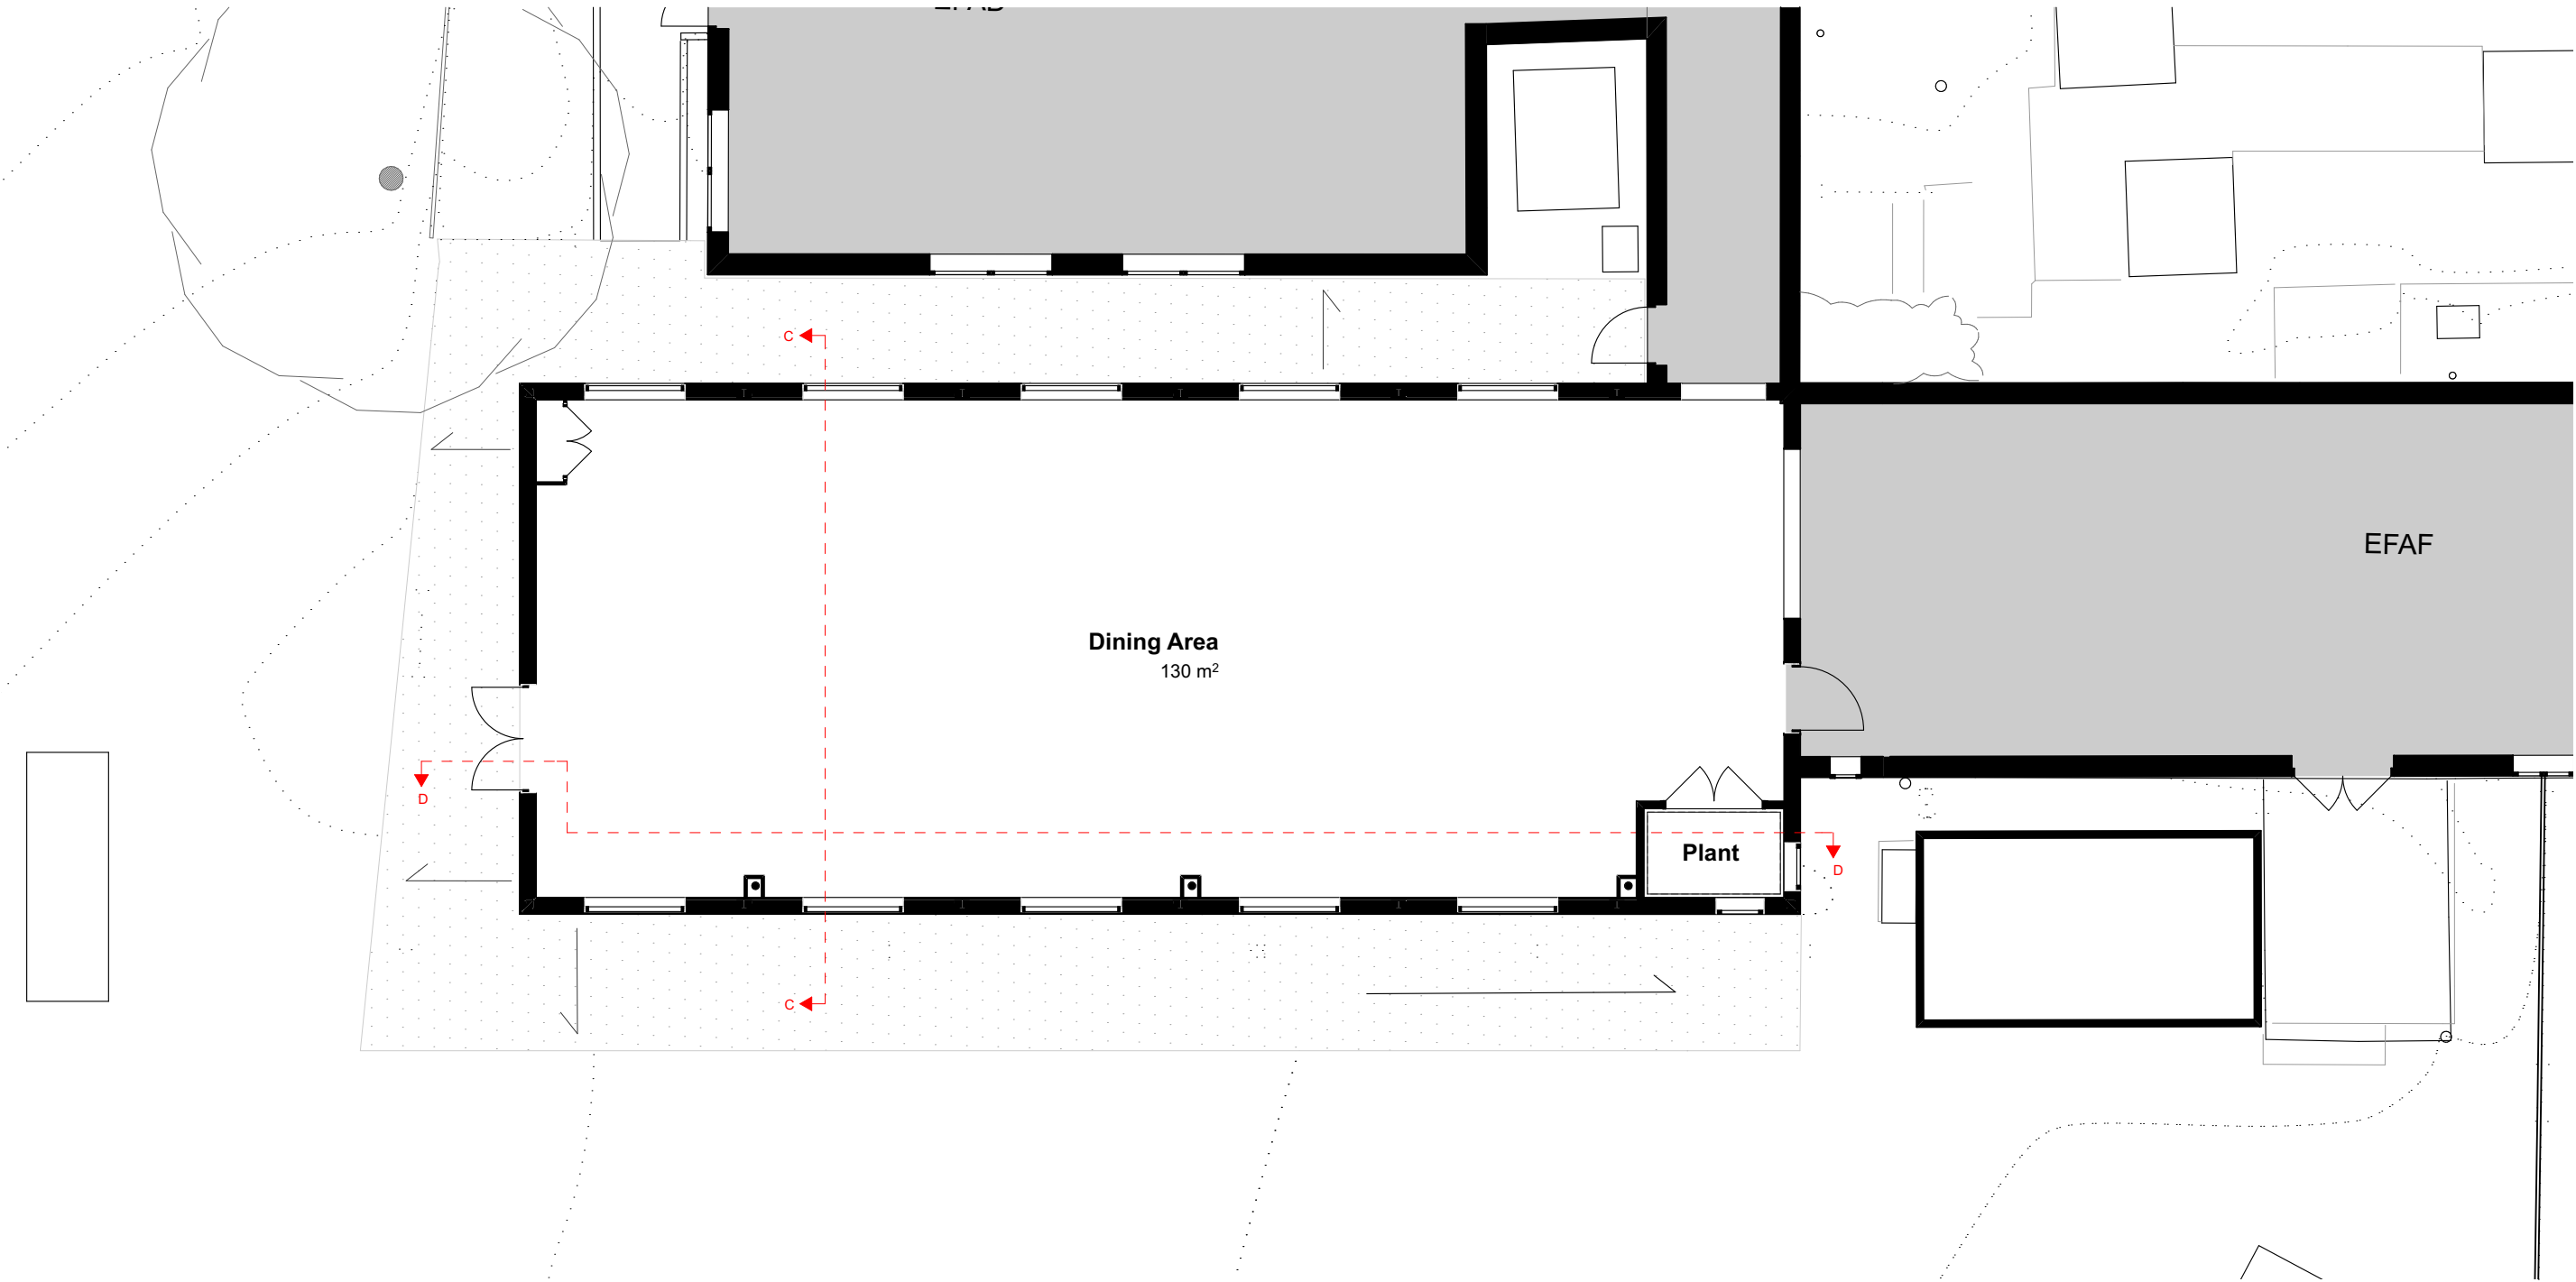


Proposed areas meet the recommended areas setout by the ESFA in 'BB103 Area Guidelines for Mainstream Schools'.

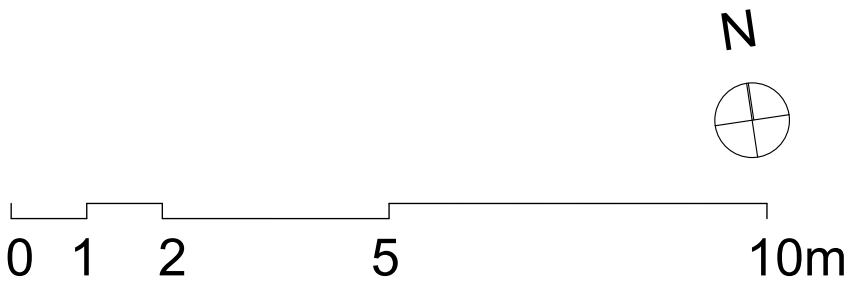

Proposed Design
Proposed Site Sections

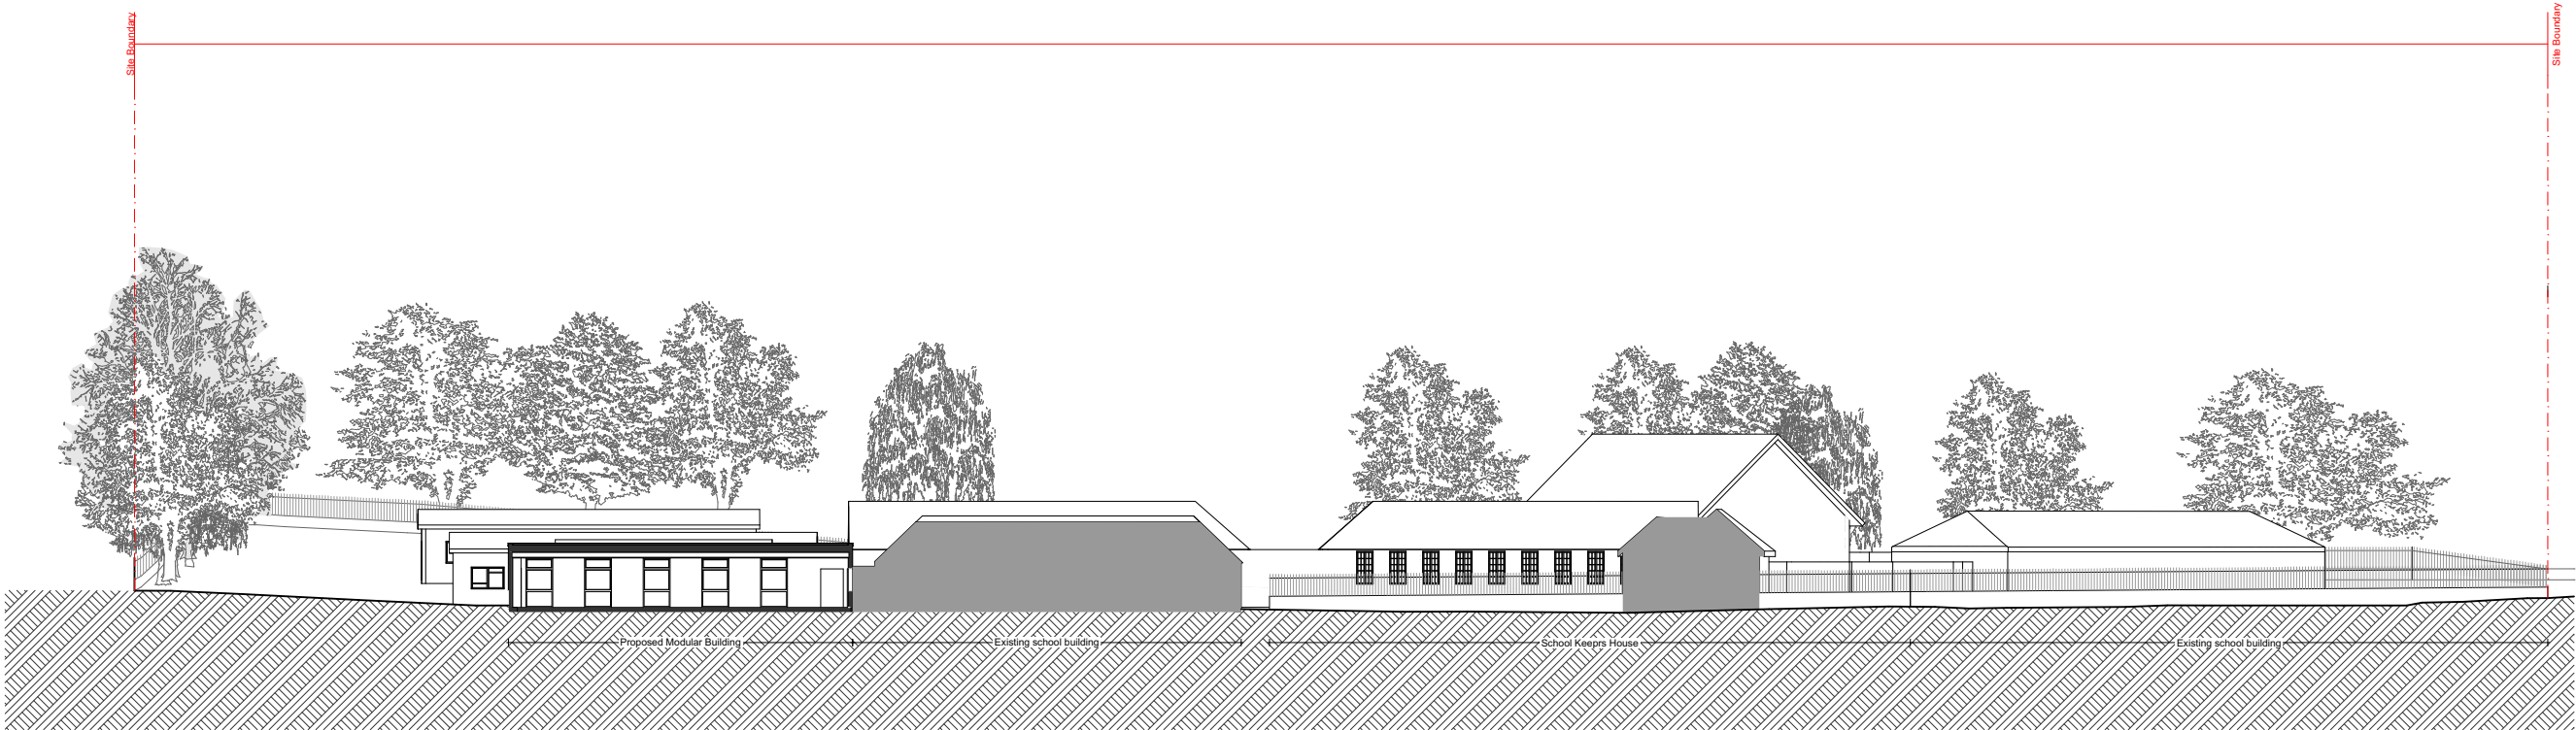

Section AA

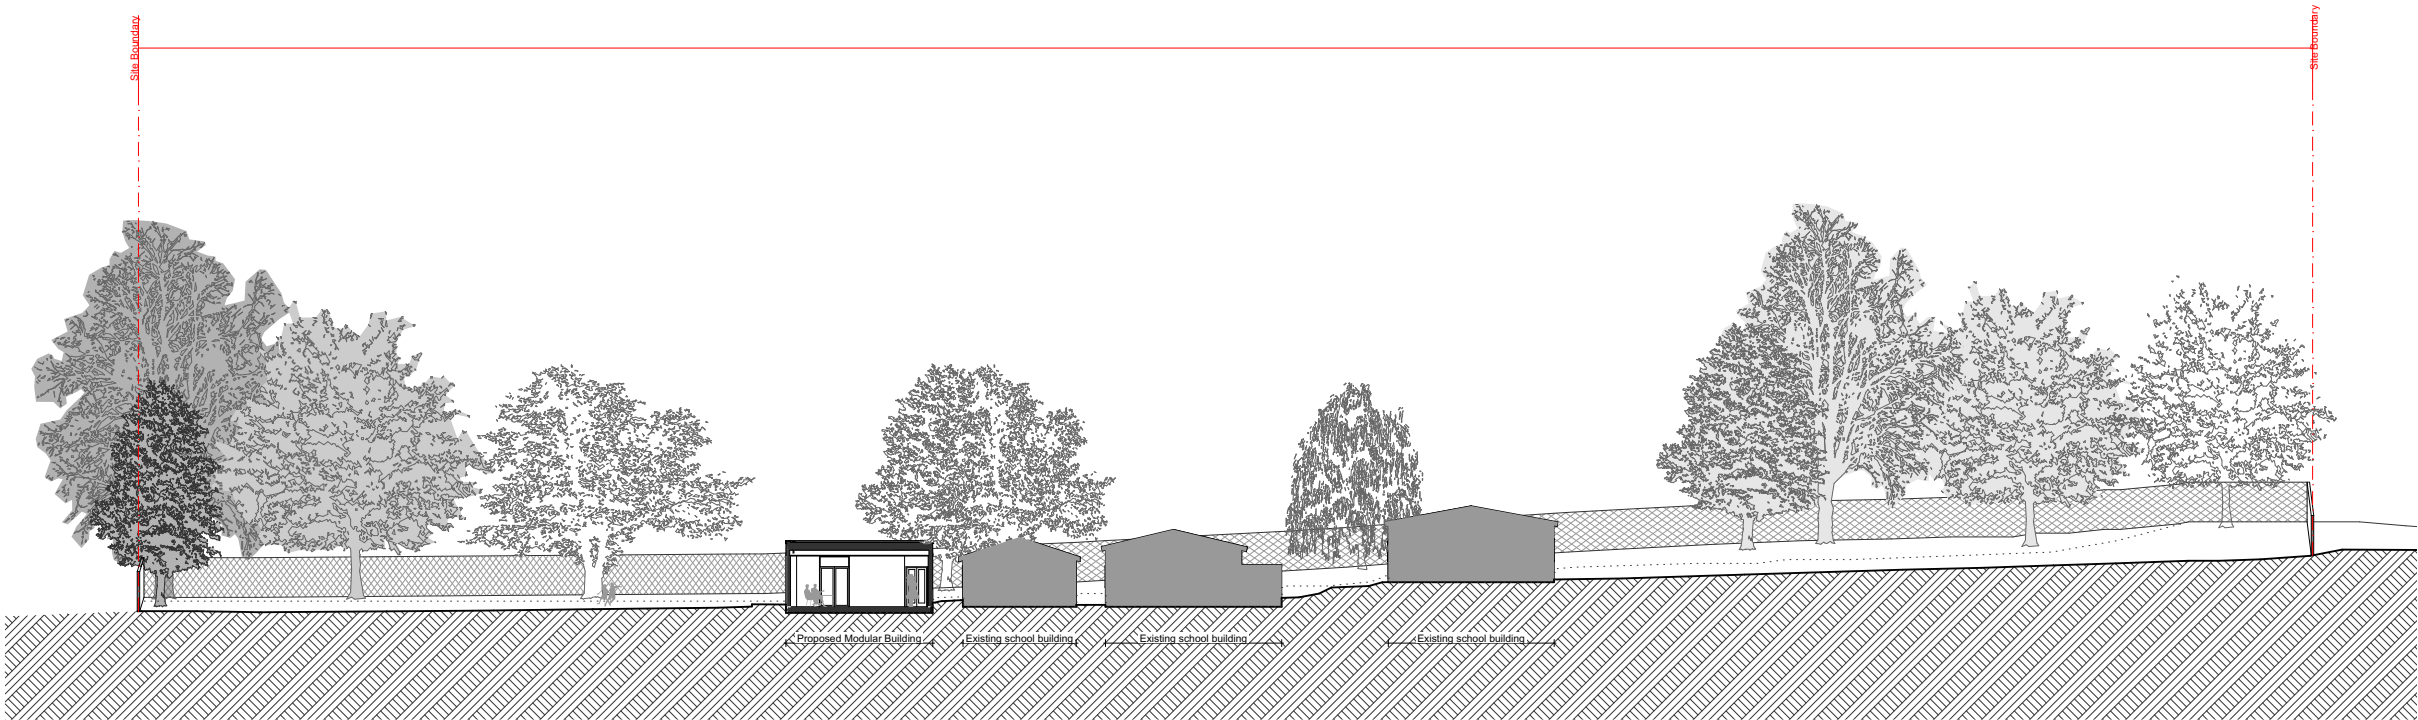

Section BB

