


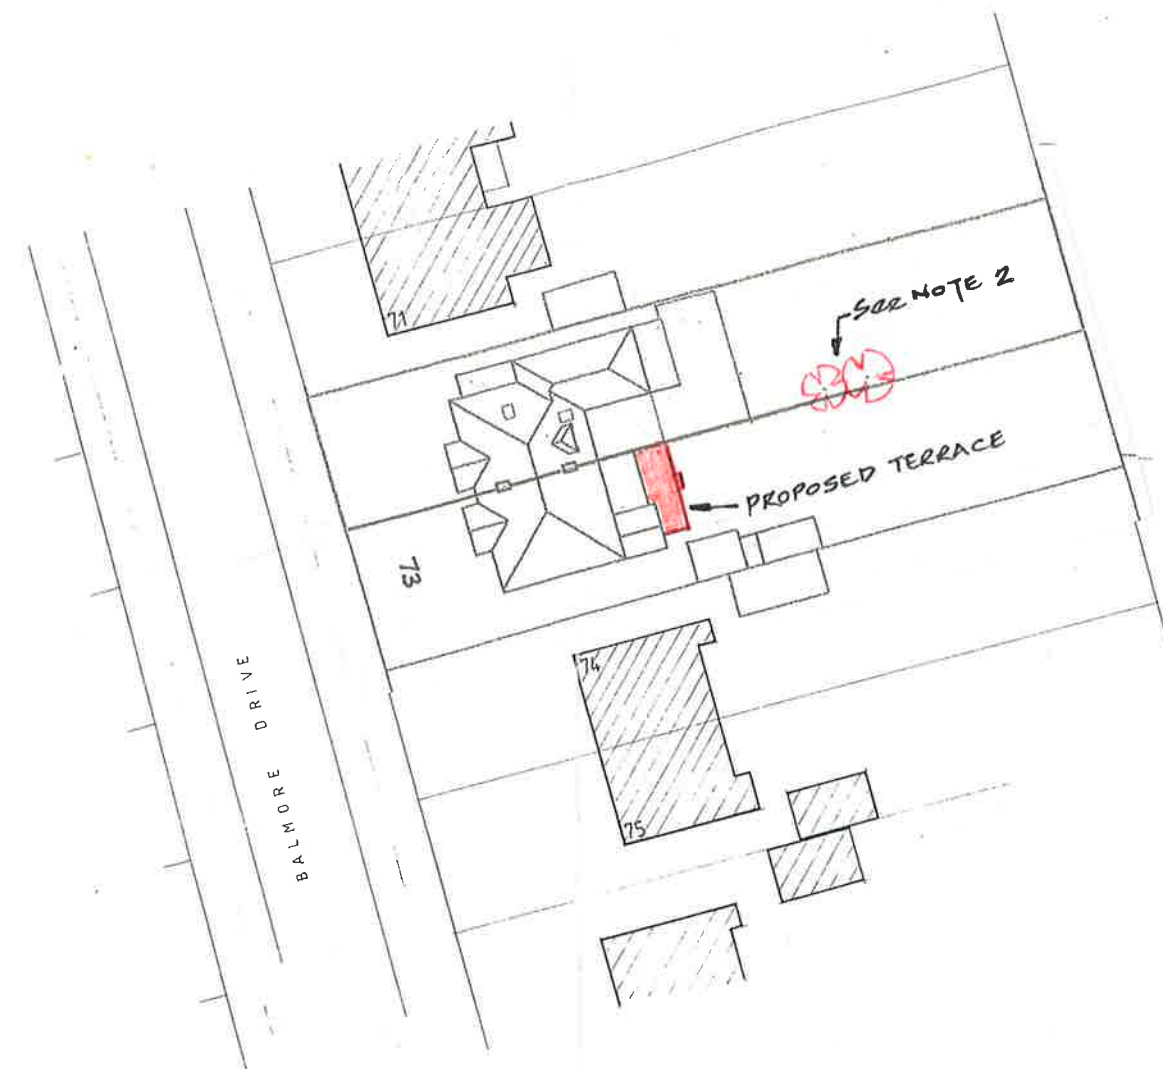

NOTES

1. Original drawing size is A3
2. The Block Plan shows the approx location and spread of all trees within 15m of the proposed terrace. For more info. see Planning Statement

73 BALMORE DRIVE,
CAVERSHAM, RG4 8NN

PROPOSED NEW REAR
GARDEN TERRACE

LOCATION AND
BLOCK PLANS

SCALE 1:500 & 1:1250

DRG NO 73BD-T-P-1

JULY 2017

WME