



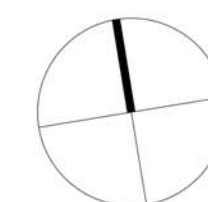

1 Block Plan
1 : 500

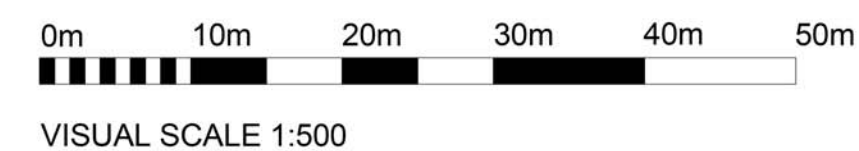

PLANNING

Project
Former Cox & Wyman Site
Cardiff Road, Reading
Drawing Title
Proposed Block Plan

Date 09/10/17	Scale 1 : 500 @ A2	Drawn by DC	Check by PN
Project No 24325	Drawing No A/PP-P10-03	Revision	

**BARTON
WILLMORE**

Planning • Master Planning & Urban Design
Architecture • Landscape Planning & Design • Project Services
Environmental & Sustainability Assessment • Graphic Design

bartonwillmore.co.uk



Reading London Bristol Cambridge Cardiff Ebbsfleet Edinburgh Leeds Manchester Solihull Newcastle