
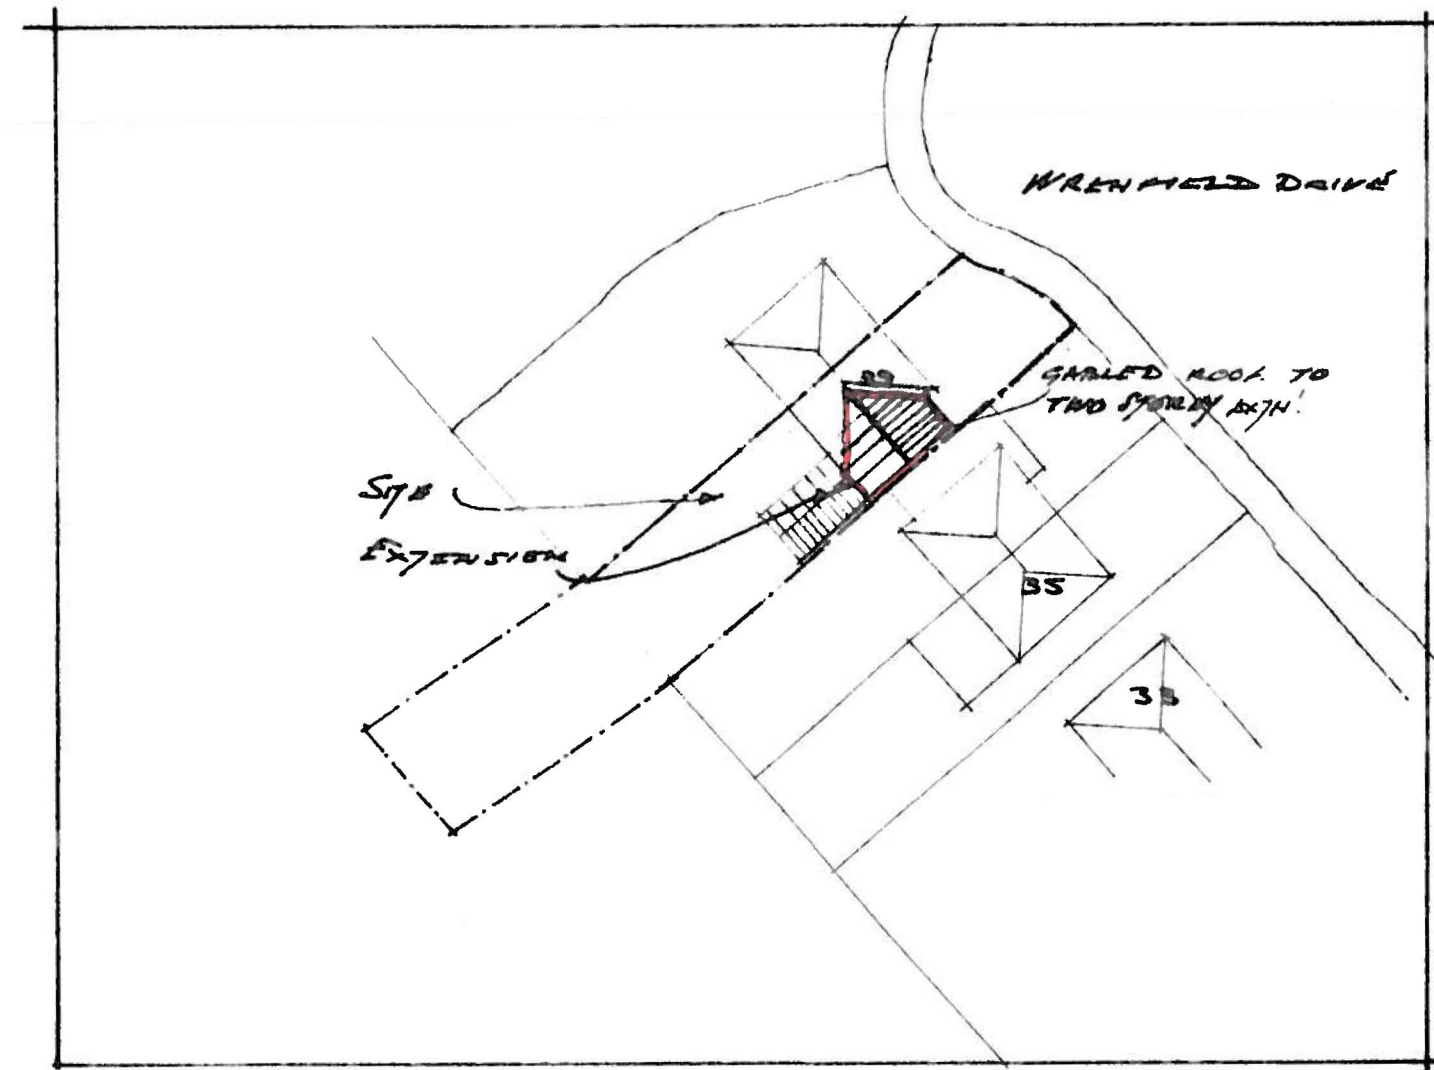


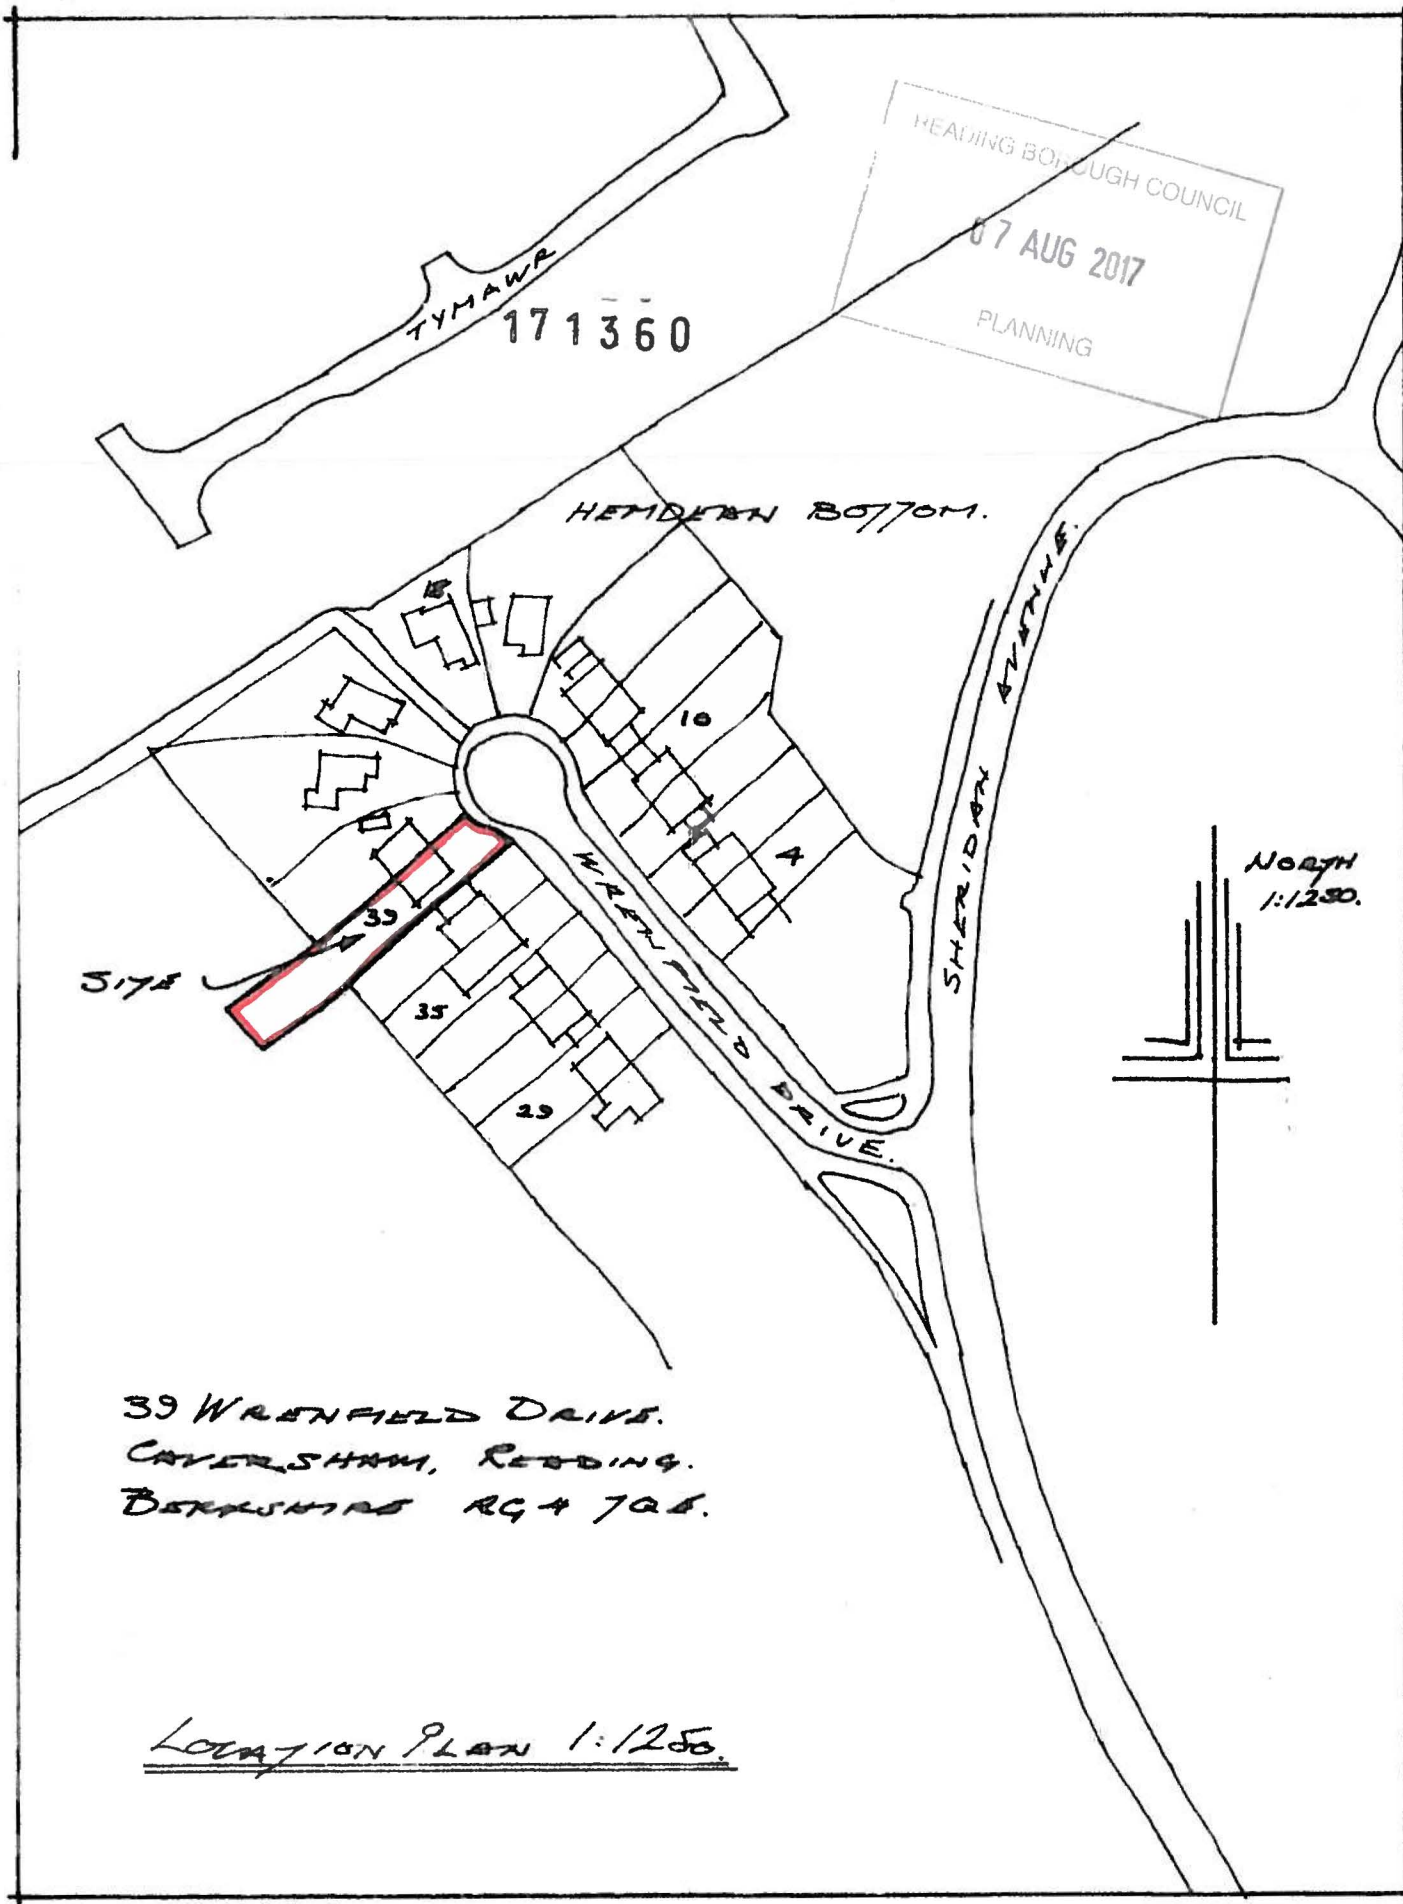

BLOW PLAN 1:500.