





Existing Rear
Elevation

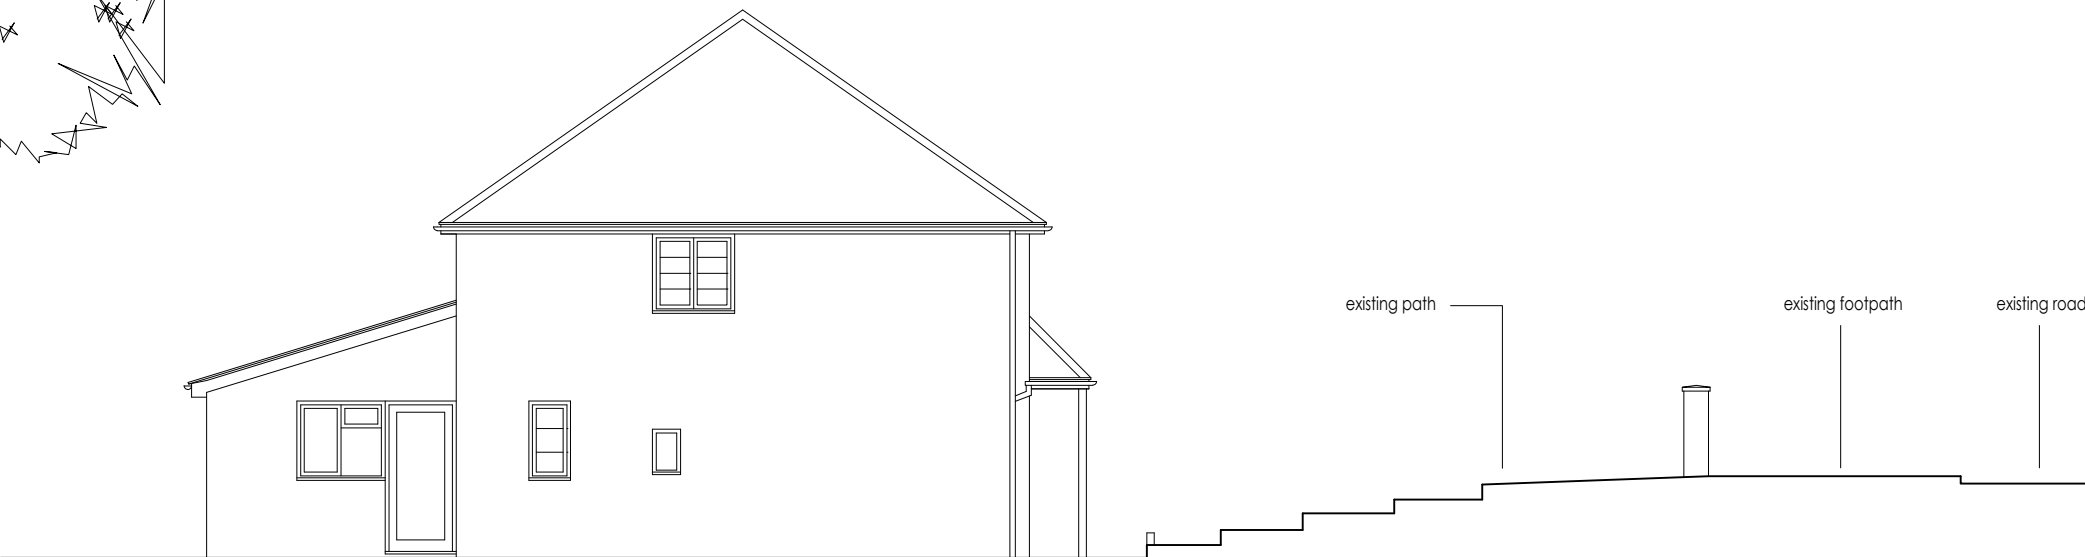


Existing Side
Elevation



Existing Front
Elevation

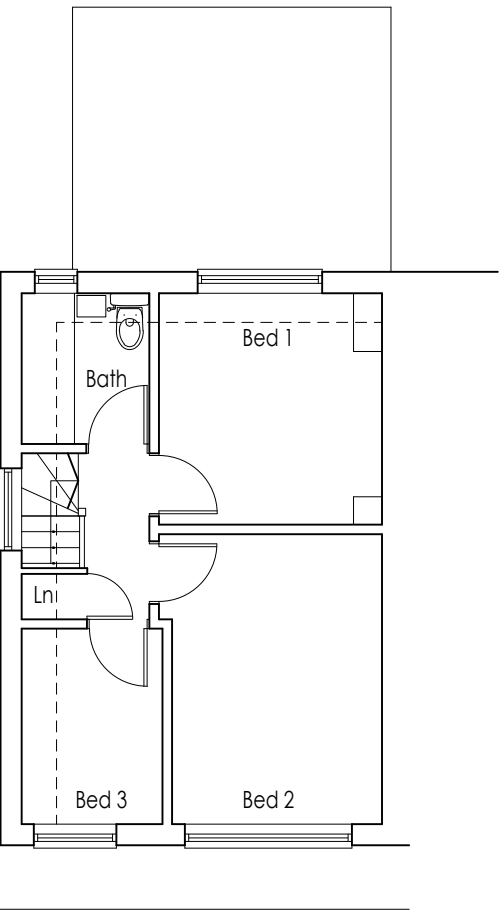

Existing First Floor
Plan

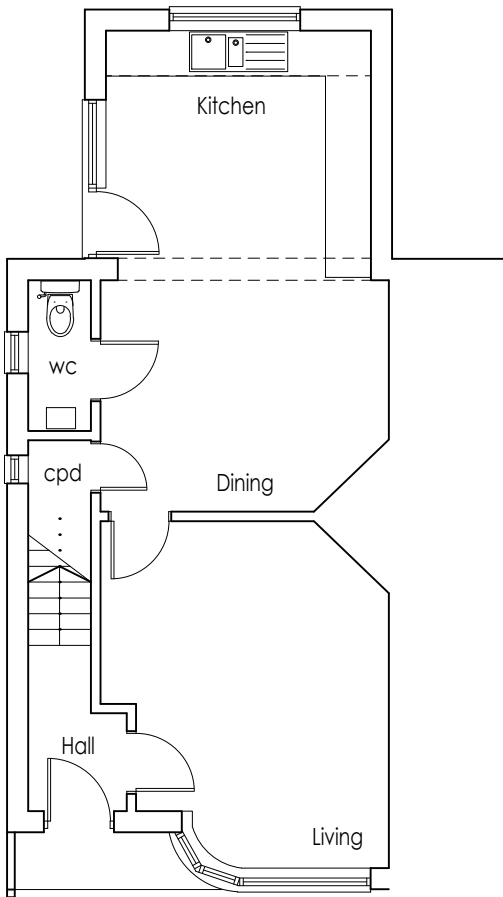

Existing Ground Floor
Plan

1:100 0 1 2 3 4 5

DRG. REMAINS COPYRIGHT OF THE ARCHITECT. DIMENSIONAL DISCREPANCIES TO BE REFERRED TO THE ARCHITECT DO NOT SCALE	
DATE	REVISION

DRAWING STATUS :
☐ PRELIMINARY ☐ FOR APPROVAL ☐ CONSTRUCTION

blue
architecture

Quarry lodge
Quarry wood
Marlow
Bucks
SL7 1RF

mob 07775702261
bluearchitecture@aol.com

CLIENT
JRM Properties

JOB TITLE
Proposed 2 no. 1 bed flats
87 Thirlmere Avenue
Tilehurst

DRG TITLE
Existing Plans and
Elevations

DATE Aug 2012	SCALE 1:100	DRN. BY j	CHK. BY —
JOB No. 360	DWG No. 1	REV.	