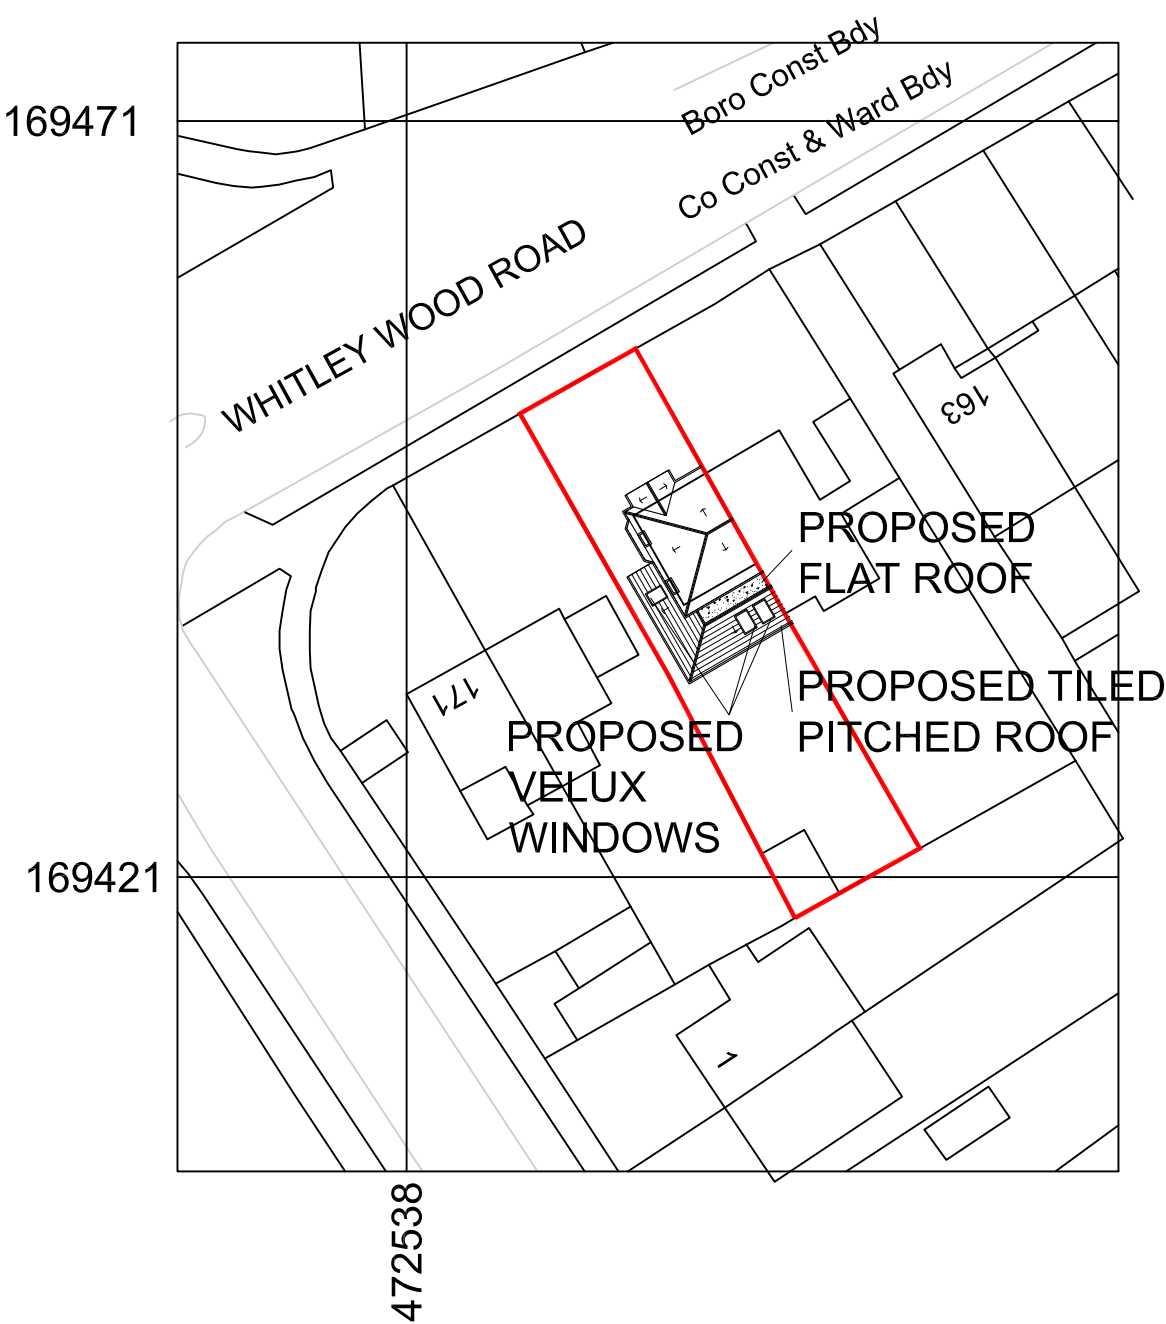


BAR SCALE in METRES

STAAC ©

1A Fairlight Road
 Eastbourne
 BN22 7NY

99 Potters Lane
 Send
 GU23 7AL

t: 01323 325354
 t: 01932 506111
 e: ashley@abstractplans.co.uk
 e: planning@abstractplans.co.uk

NOTES:

This drawing is to be read in conjunction with all relevant Architects and Engineers drawings

Only figured dimensions are to be used for construction

All dimensions are to be verified on site prior to work commencing

No.	Description	Date
Client:	Stephen Moore	
Address:	167 Whitley Wood Road, Reading RG2 8LB	
Project:	Proposed Rear Extension	
Drawing title:	Block Plan	
Project No	17153	
Date	31-01-18	
Drawn by	IA	
Drawing No	BP01	
Scale1:500@A3		