


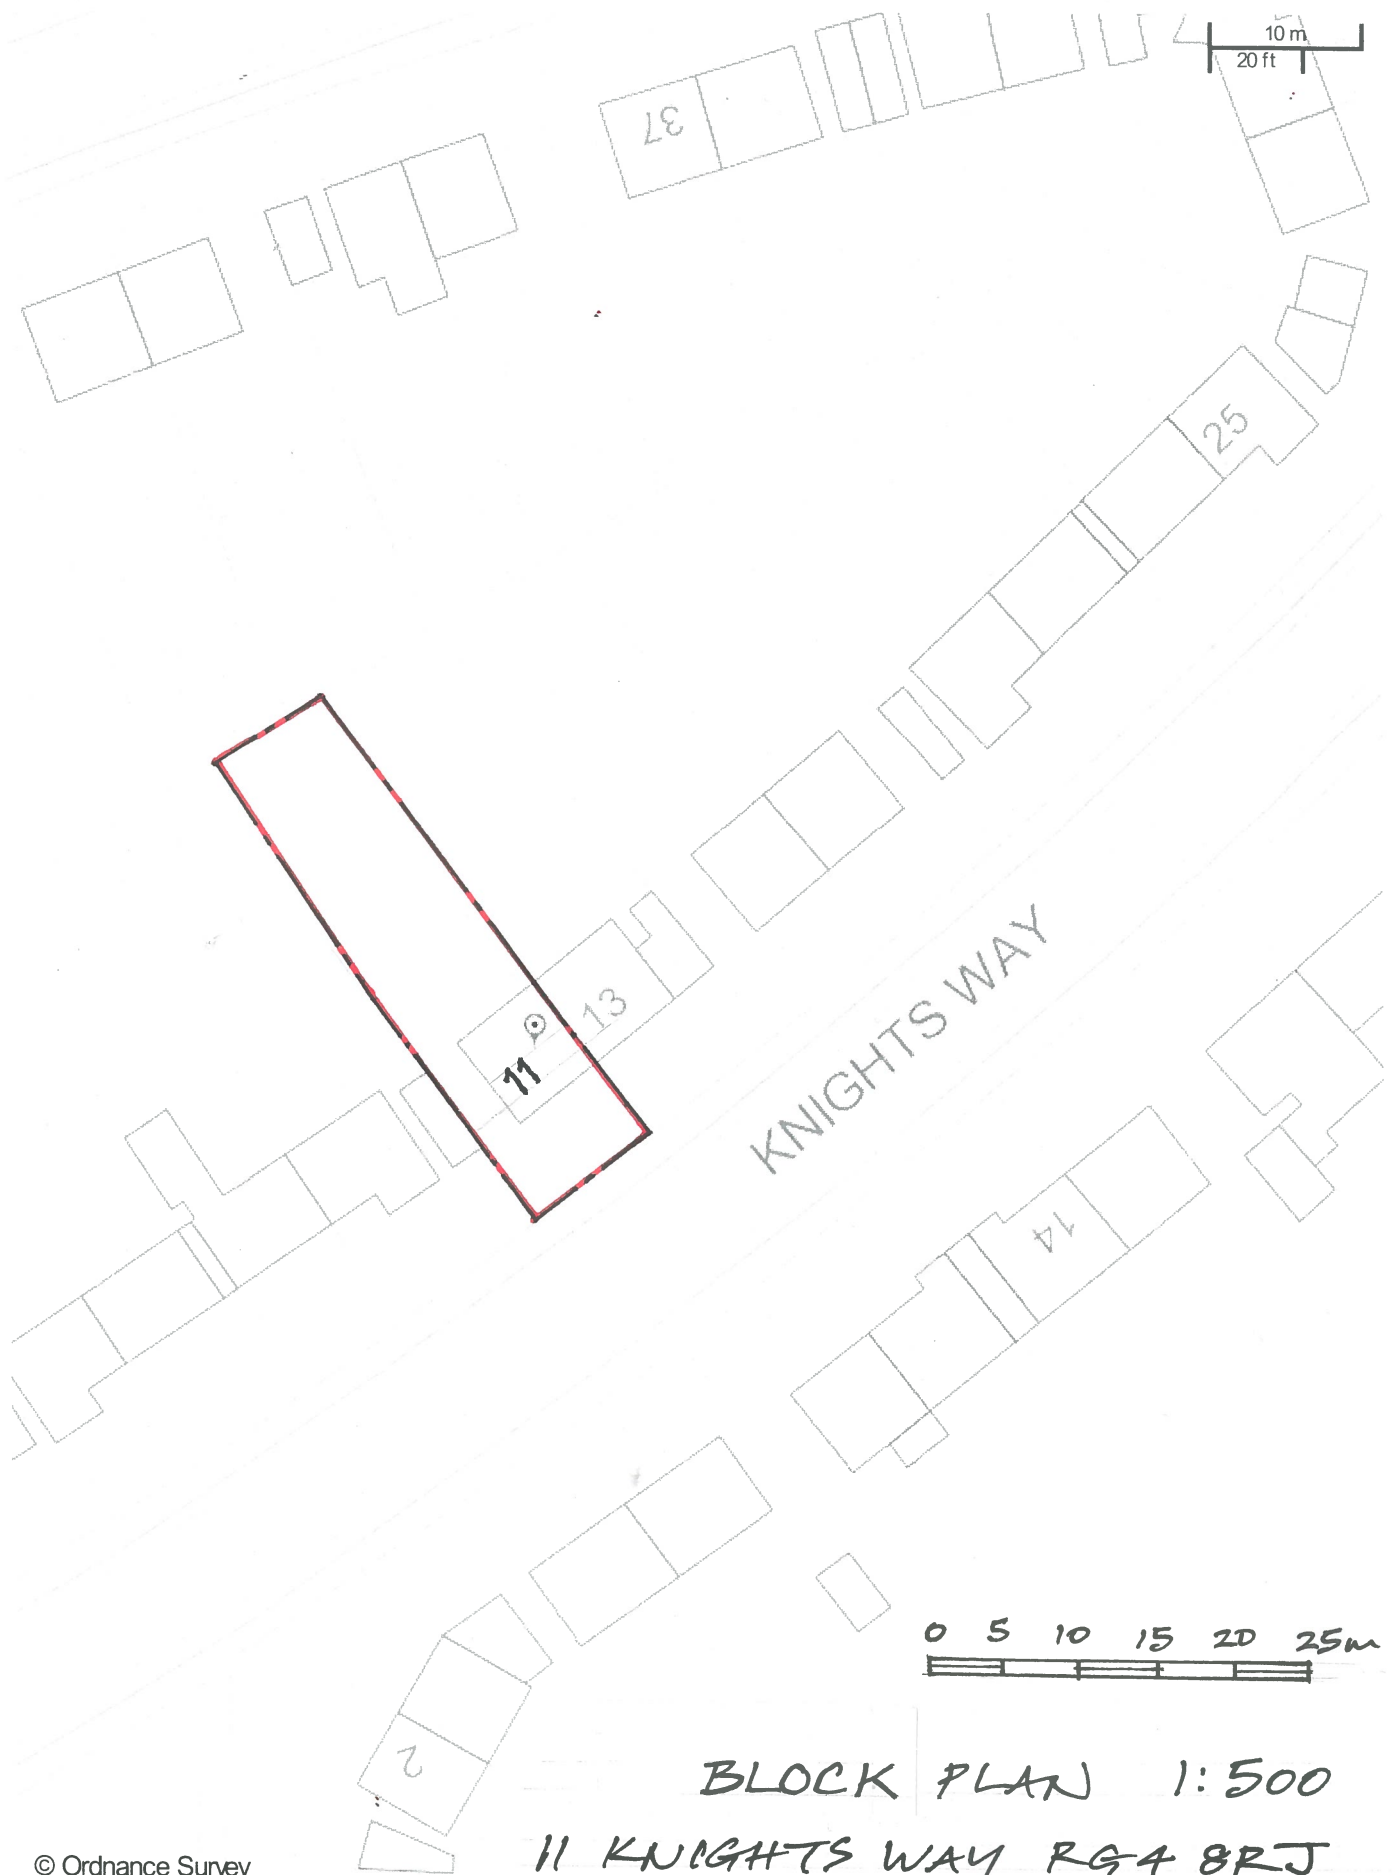

© Ordnance Survey

iShare printing
Scale: 1:500

Printed on: 31/5/2017 at 13:53 PM

BLOCK PLAN 1:500
11 KNIGHTS WAY RG4 8RJ
DRG No KNW-BP1

 **Reading**
Borough Council
Working better with you

© Crown copyright and database rights 2017 Ordnance Survey 100019672