


© This drawing remains the property of MGI Architecture Ltd. and shall not be copied without prior written consent.

All dimensions to be checked on site and any discrepancies to be reported before work commences.

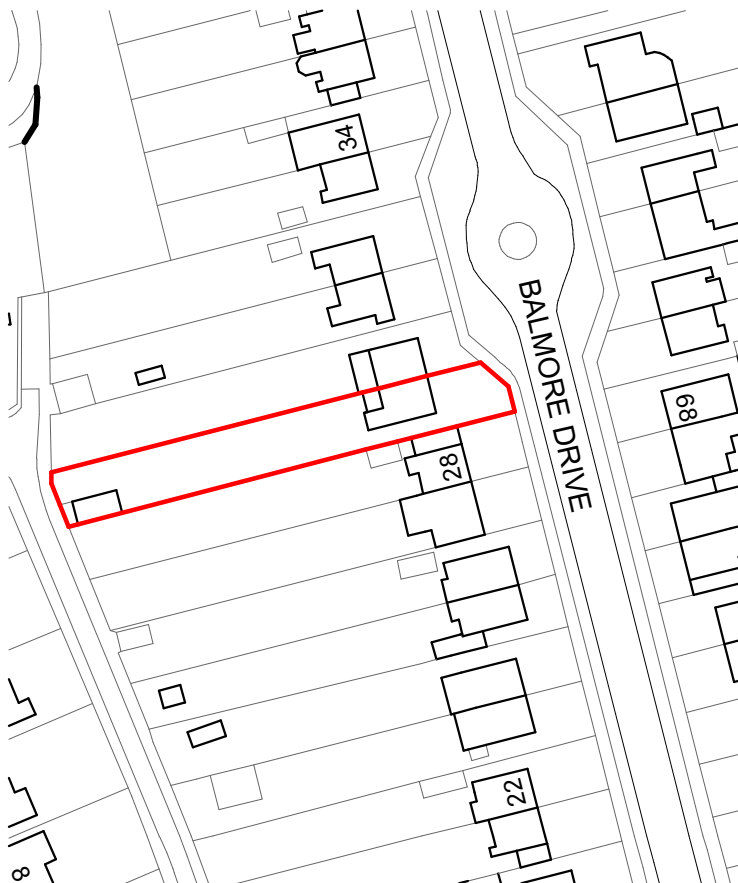

Scale 1:1250

Client MR. PETER NORTHALL	Layout Title Location Plan				
		RevID	Comment	Issue Date	
Project 29 BALMORE DRIVE, READING, RG4 8NL		Scales @ A4		Drawn by	
		1:1250		MJ	
		Drawing Number			
		project	number		rev
		1205		PL-01	