
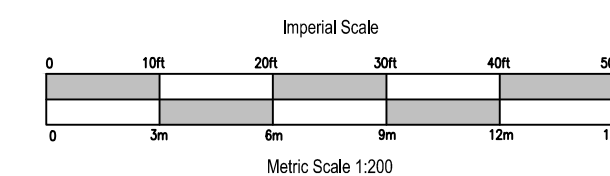


EXISTING

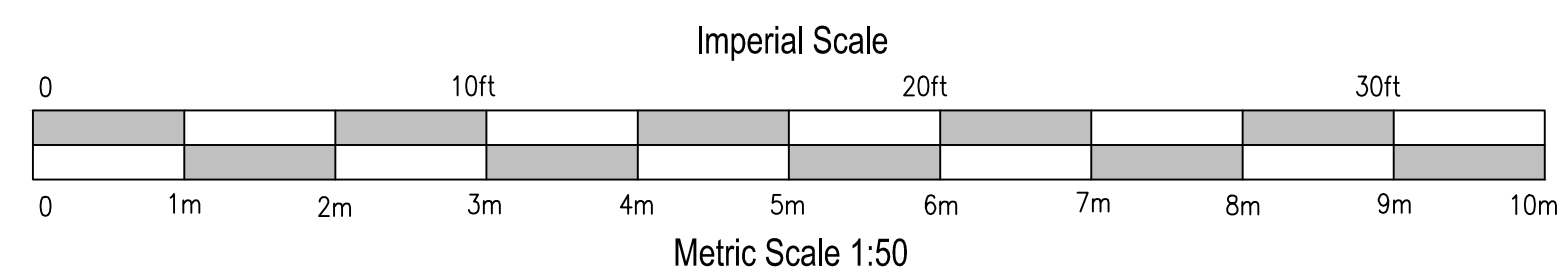

General notes:
Suspended timber floor except Kitchen

Materials:

- Red plain roof tiles
- White painted pebbledash and red brickwork walls
- White double glazed uPVC windows/doors
- Light blue painted profiled metal guttering

[illegible]

© copyright



Client
Mr & Mrs Gripper

Job Title	Proposed extension & alterations at: 268 Hemdean Road, Reading, Berkshire, RG4 7QT
-----------	--

Drawing Title
Existing Plans & Elevations

Scale 1:50, 1:100, 1:200 & 1:500 (plot at oversize A1)

Date Aug. 2017	Drawn by A. Lloyd Architect
----------------	--------------------------------

Drg No	GRI/01	Rev
--------	--------	-----