

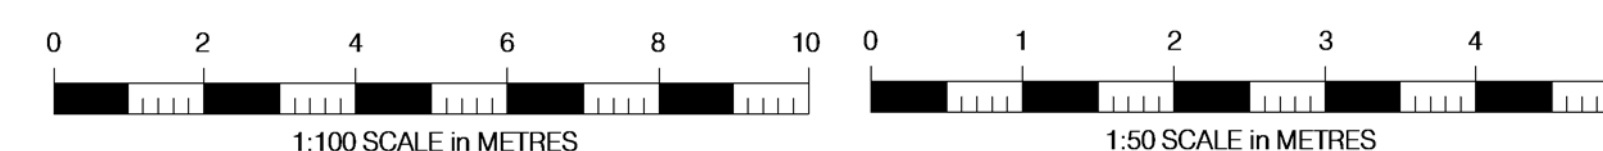


NOTES:

This drawing is to be read in conjunction with
all relevant Architects and Engineers drawings

Only figured dimensions are to be used for construction

All dimensions are to be verified on site prior to work commencing

[illegible]

1 Wrenswood
Close RG2 8PD

Existing

Project number	2018-766
----------------	----------

Date	03.03.18
------	----------

Drawn by SH

101

Scale @ A1	As indicated
------------	--------------