
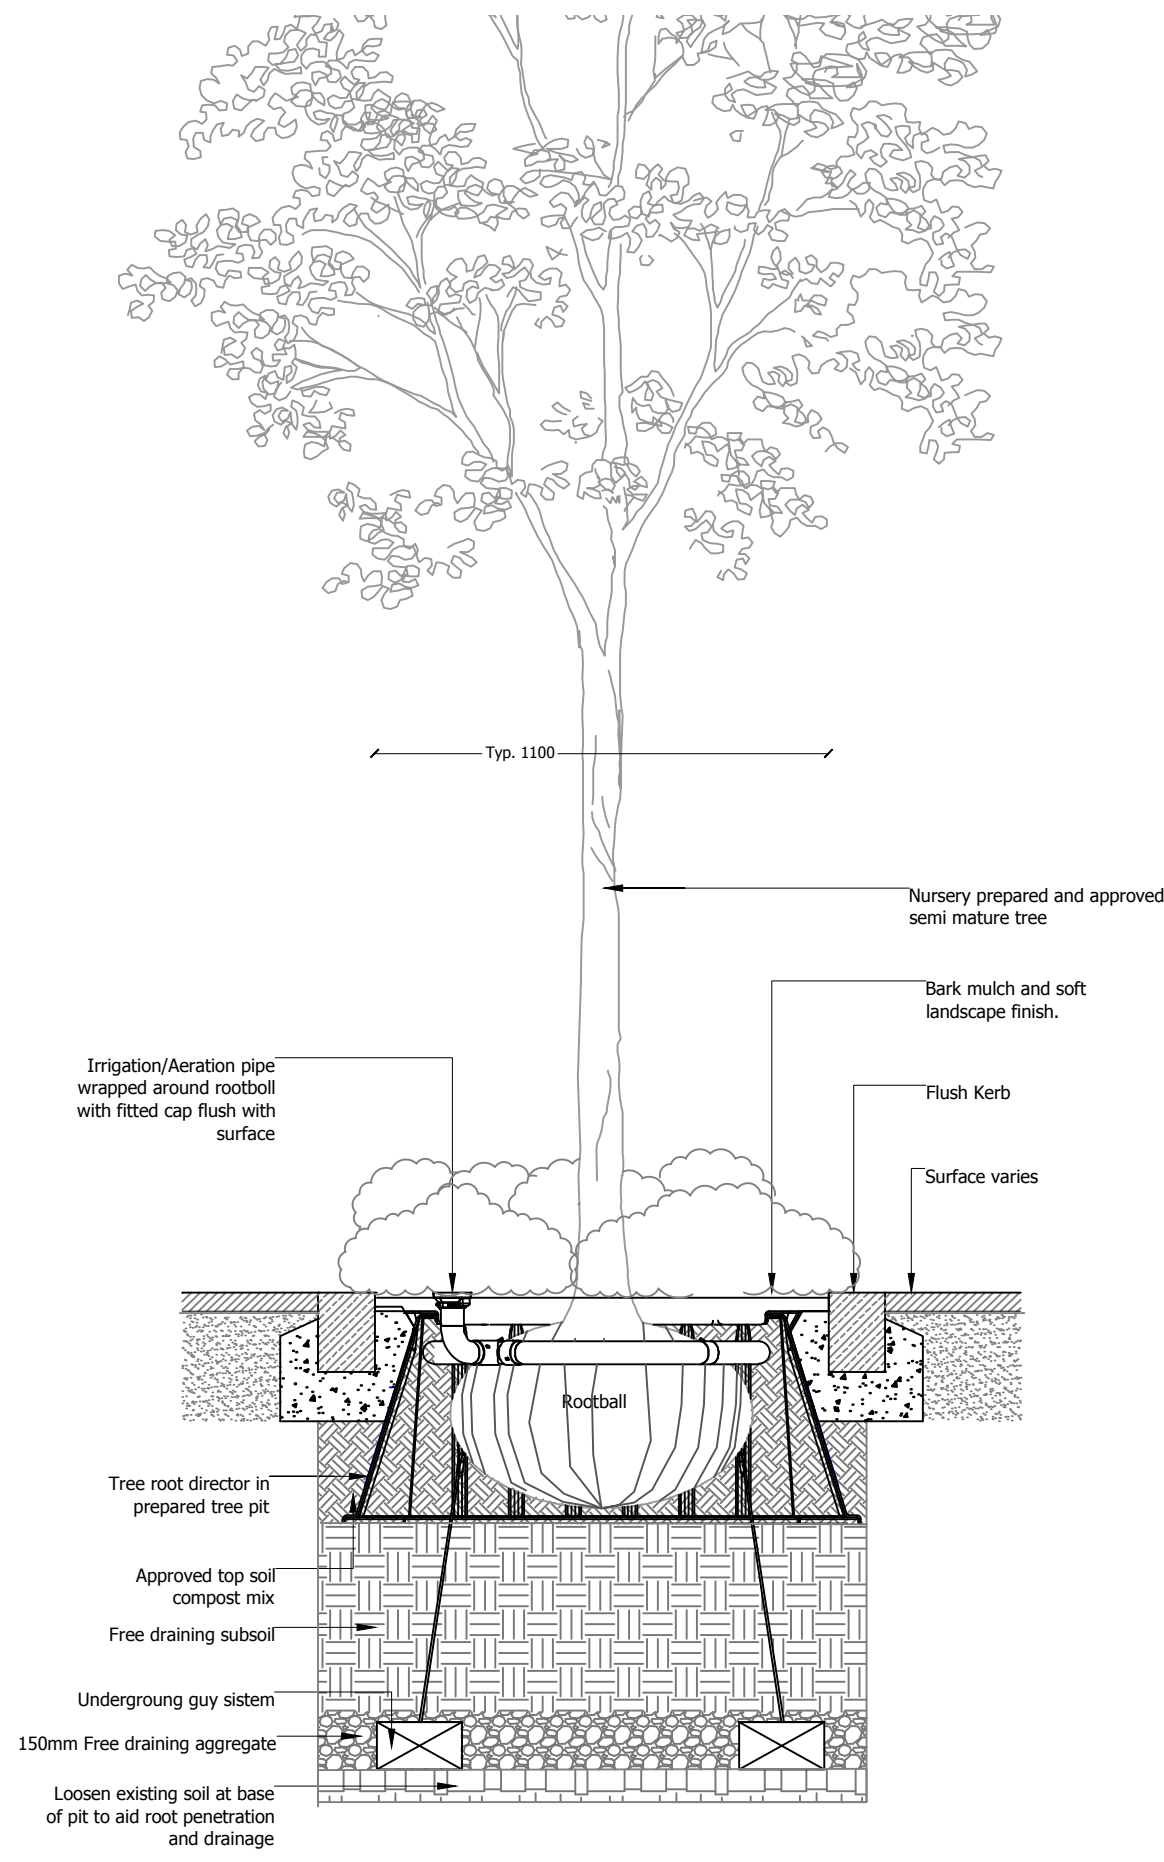
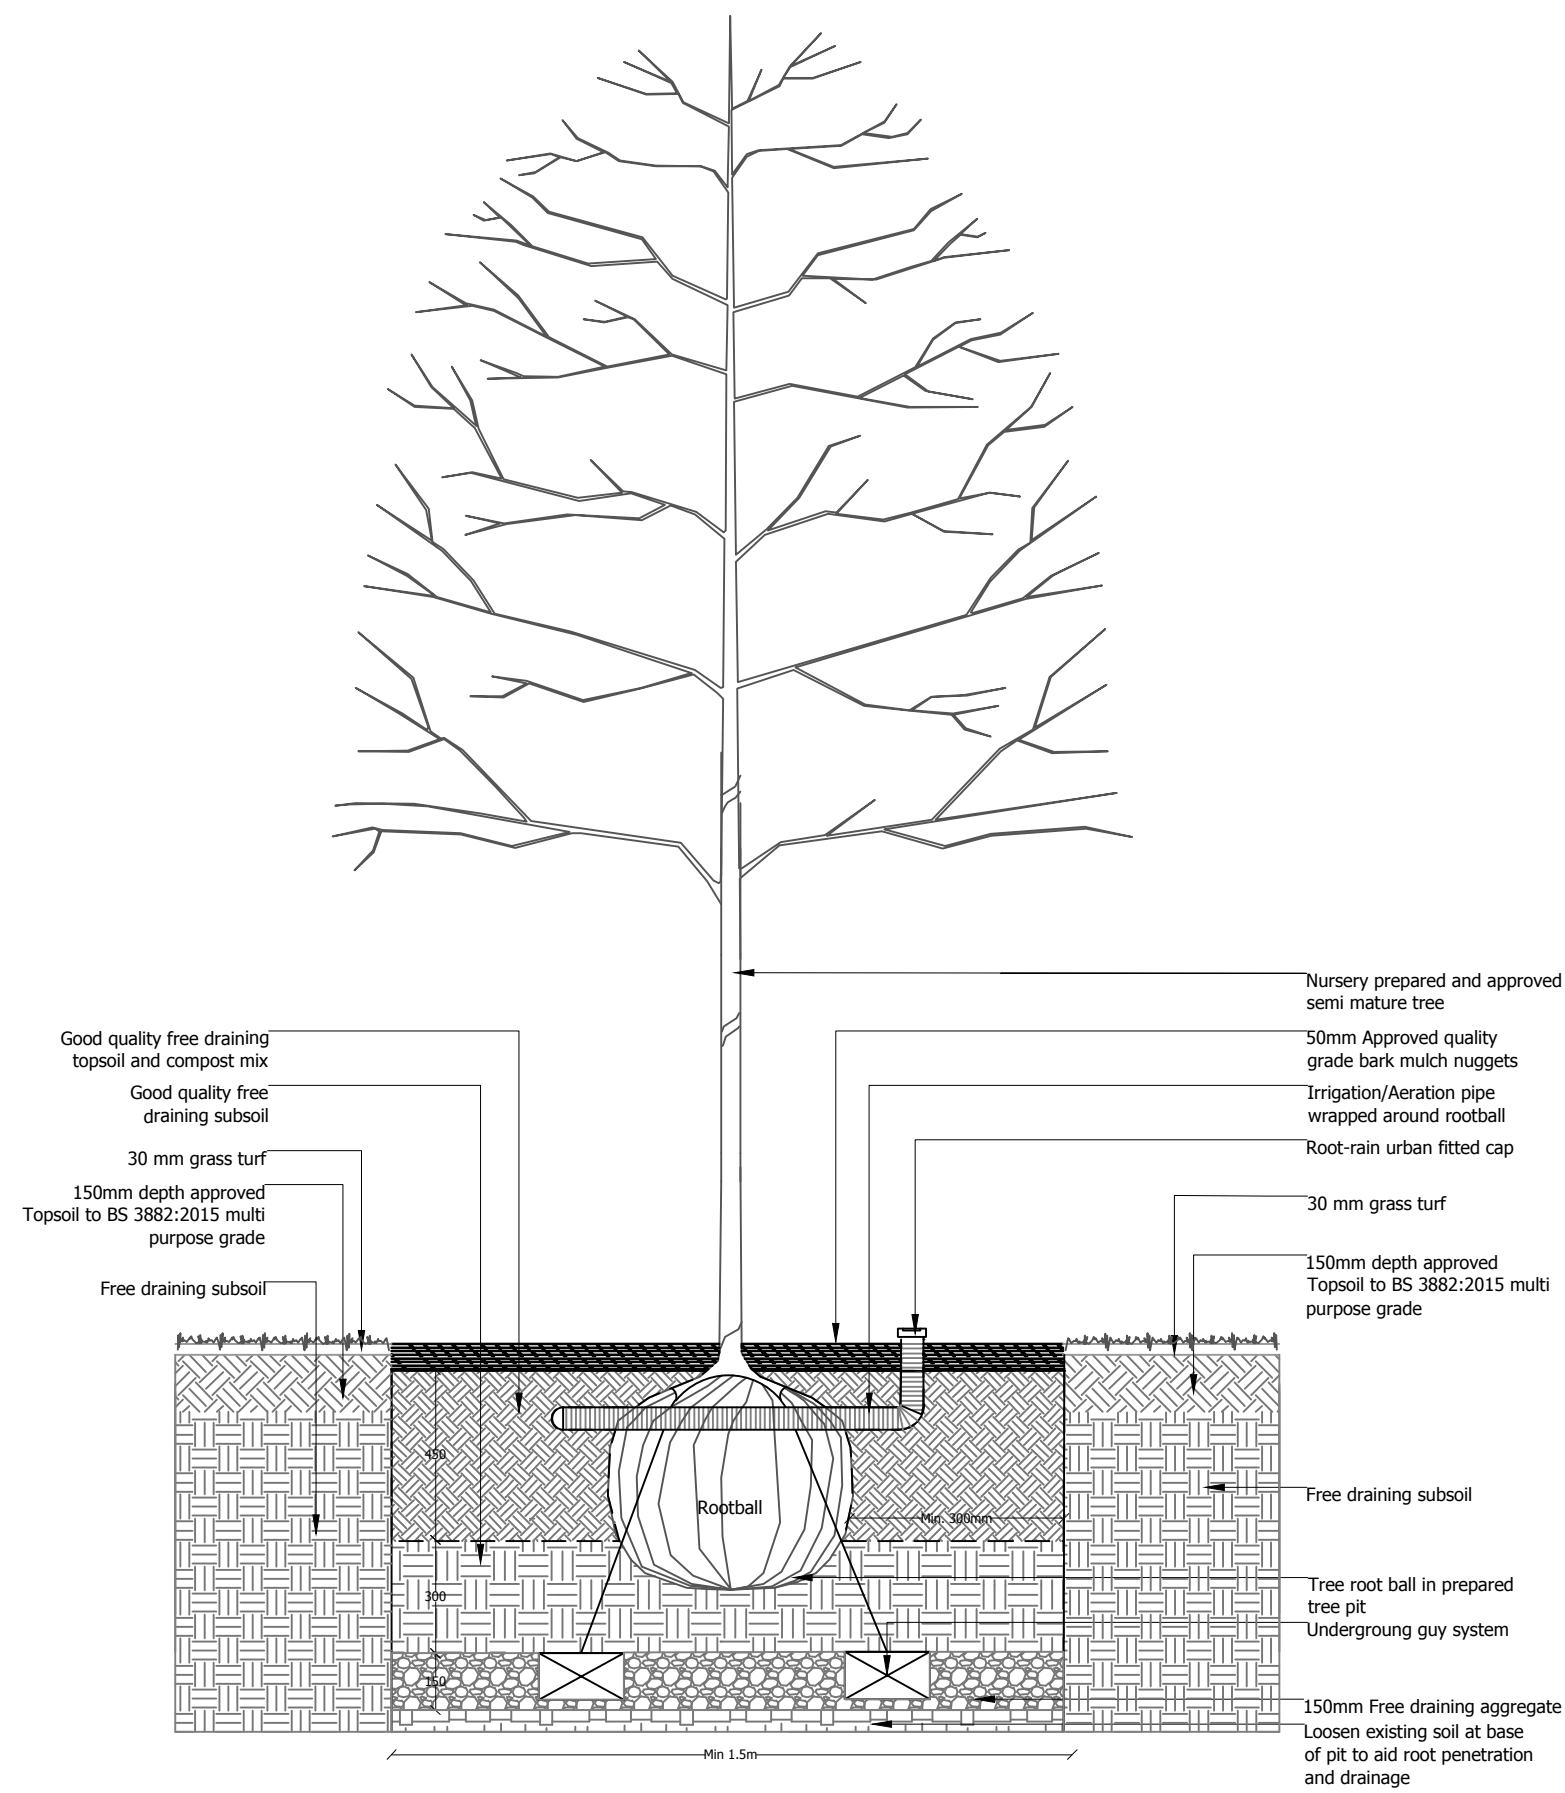
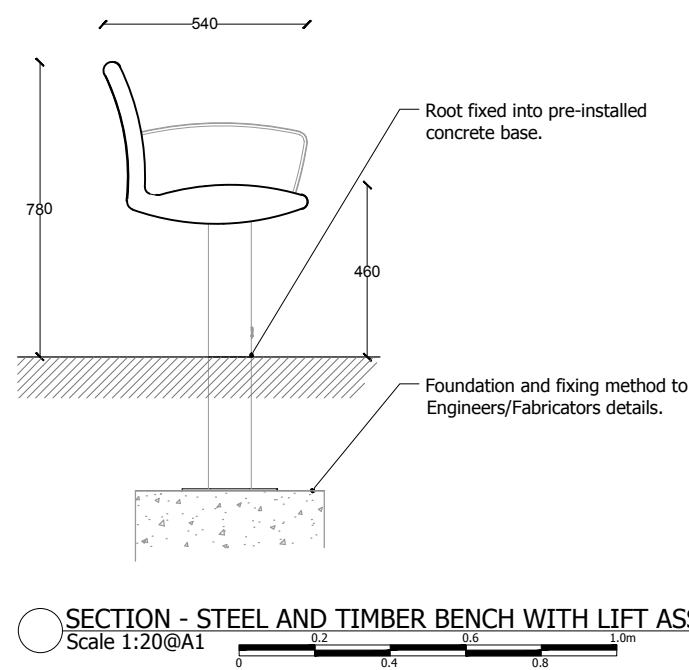


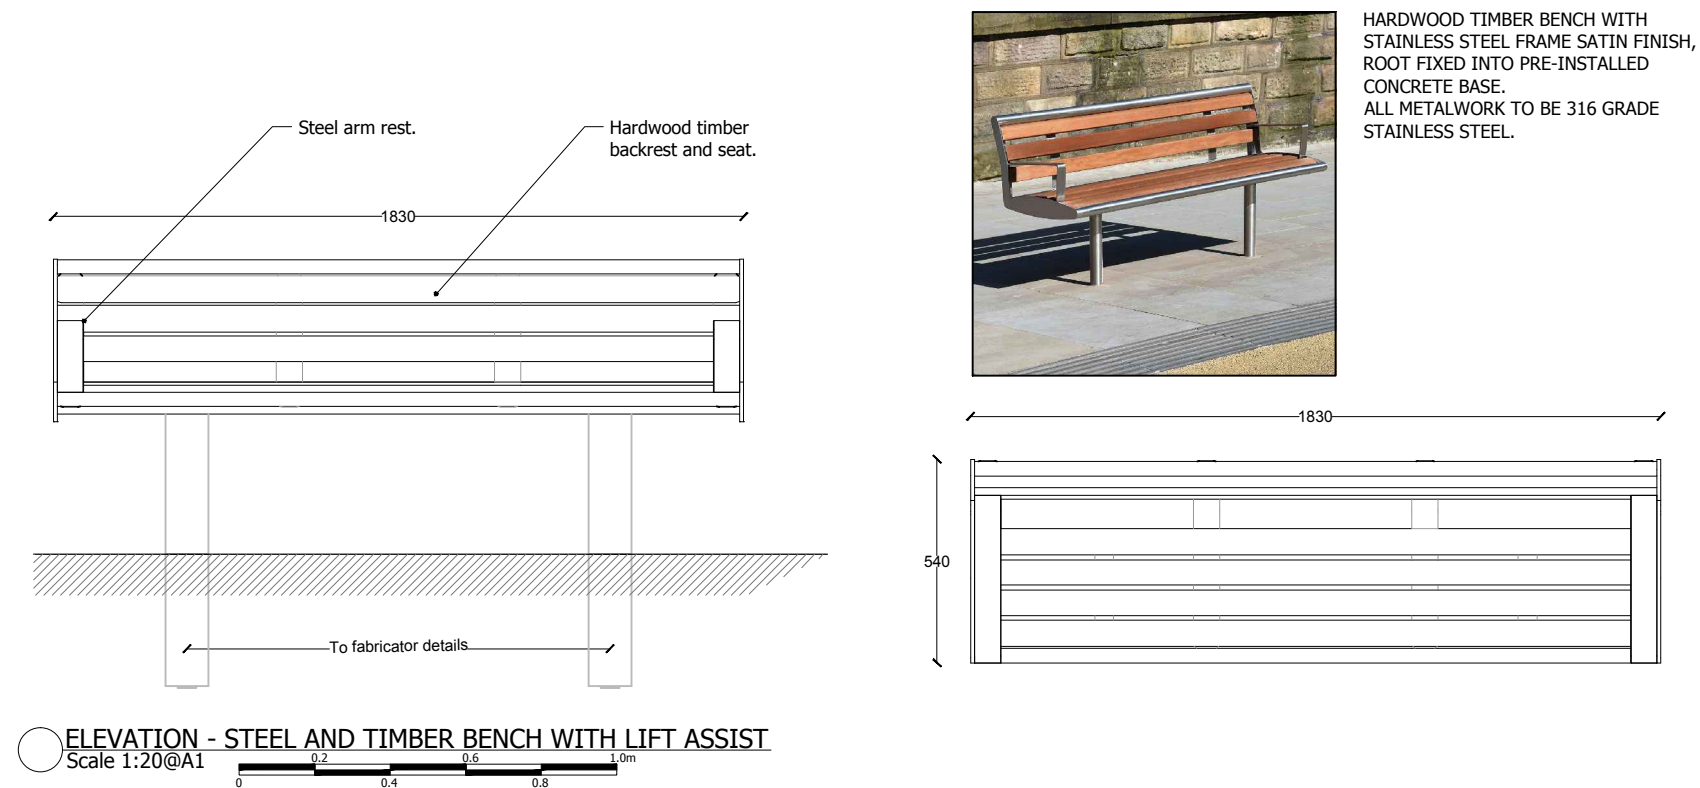

PLANNING

Project
Former Cox & Wyman Site
Cardiff Road, Reading

Drawing Title
Landscape Details
Sheet 2 of 2

Date 11.09.17	Scale Varies @A1	Drawn by AM	Check by MY
Project No 24325	Drawing No RG-L-04-2	Revision	

**BARTON
WILLMORE**

Planning • Master Planning & Urban Design • Architecture •
Landscape Planning & Design • Environmental Planning •
Graphic Communication • Public Engagement • Research

bartonwillmore.co.uk



Offices at Birmingham Bristol Cambridge Cardiff Ebbw Vale Edinburgh
Leeds London Manchester Newcastle Reading Southampton