




Key

Site Boundary

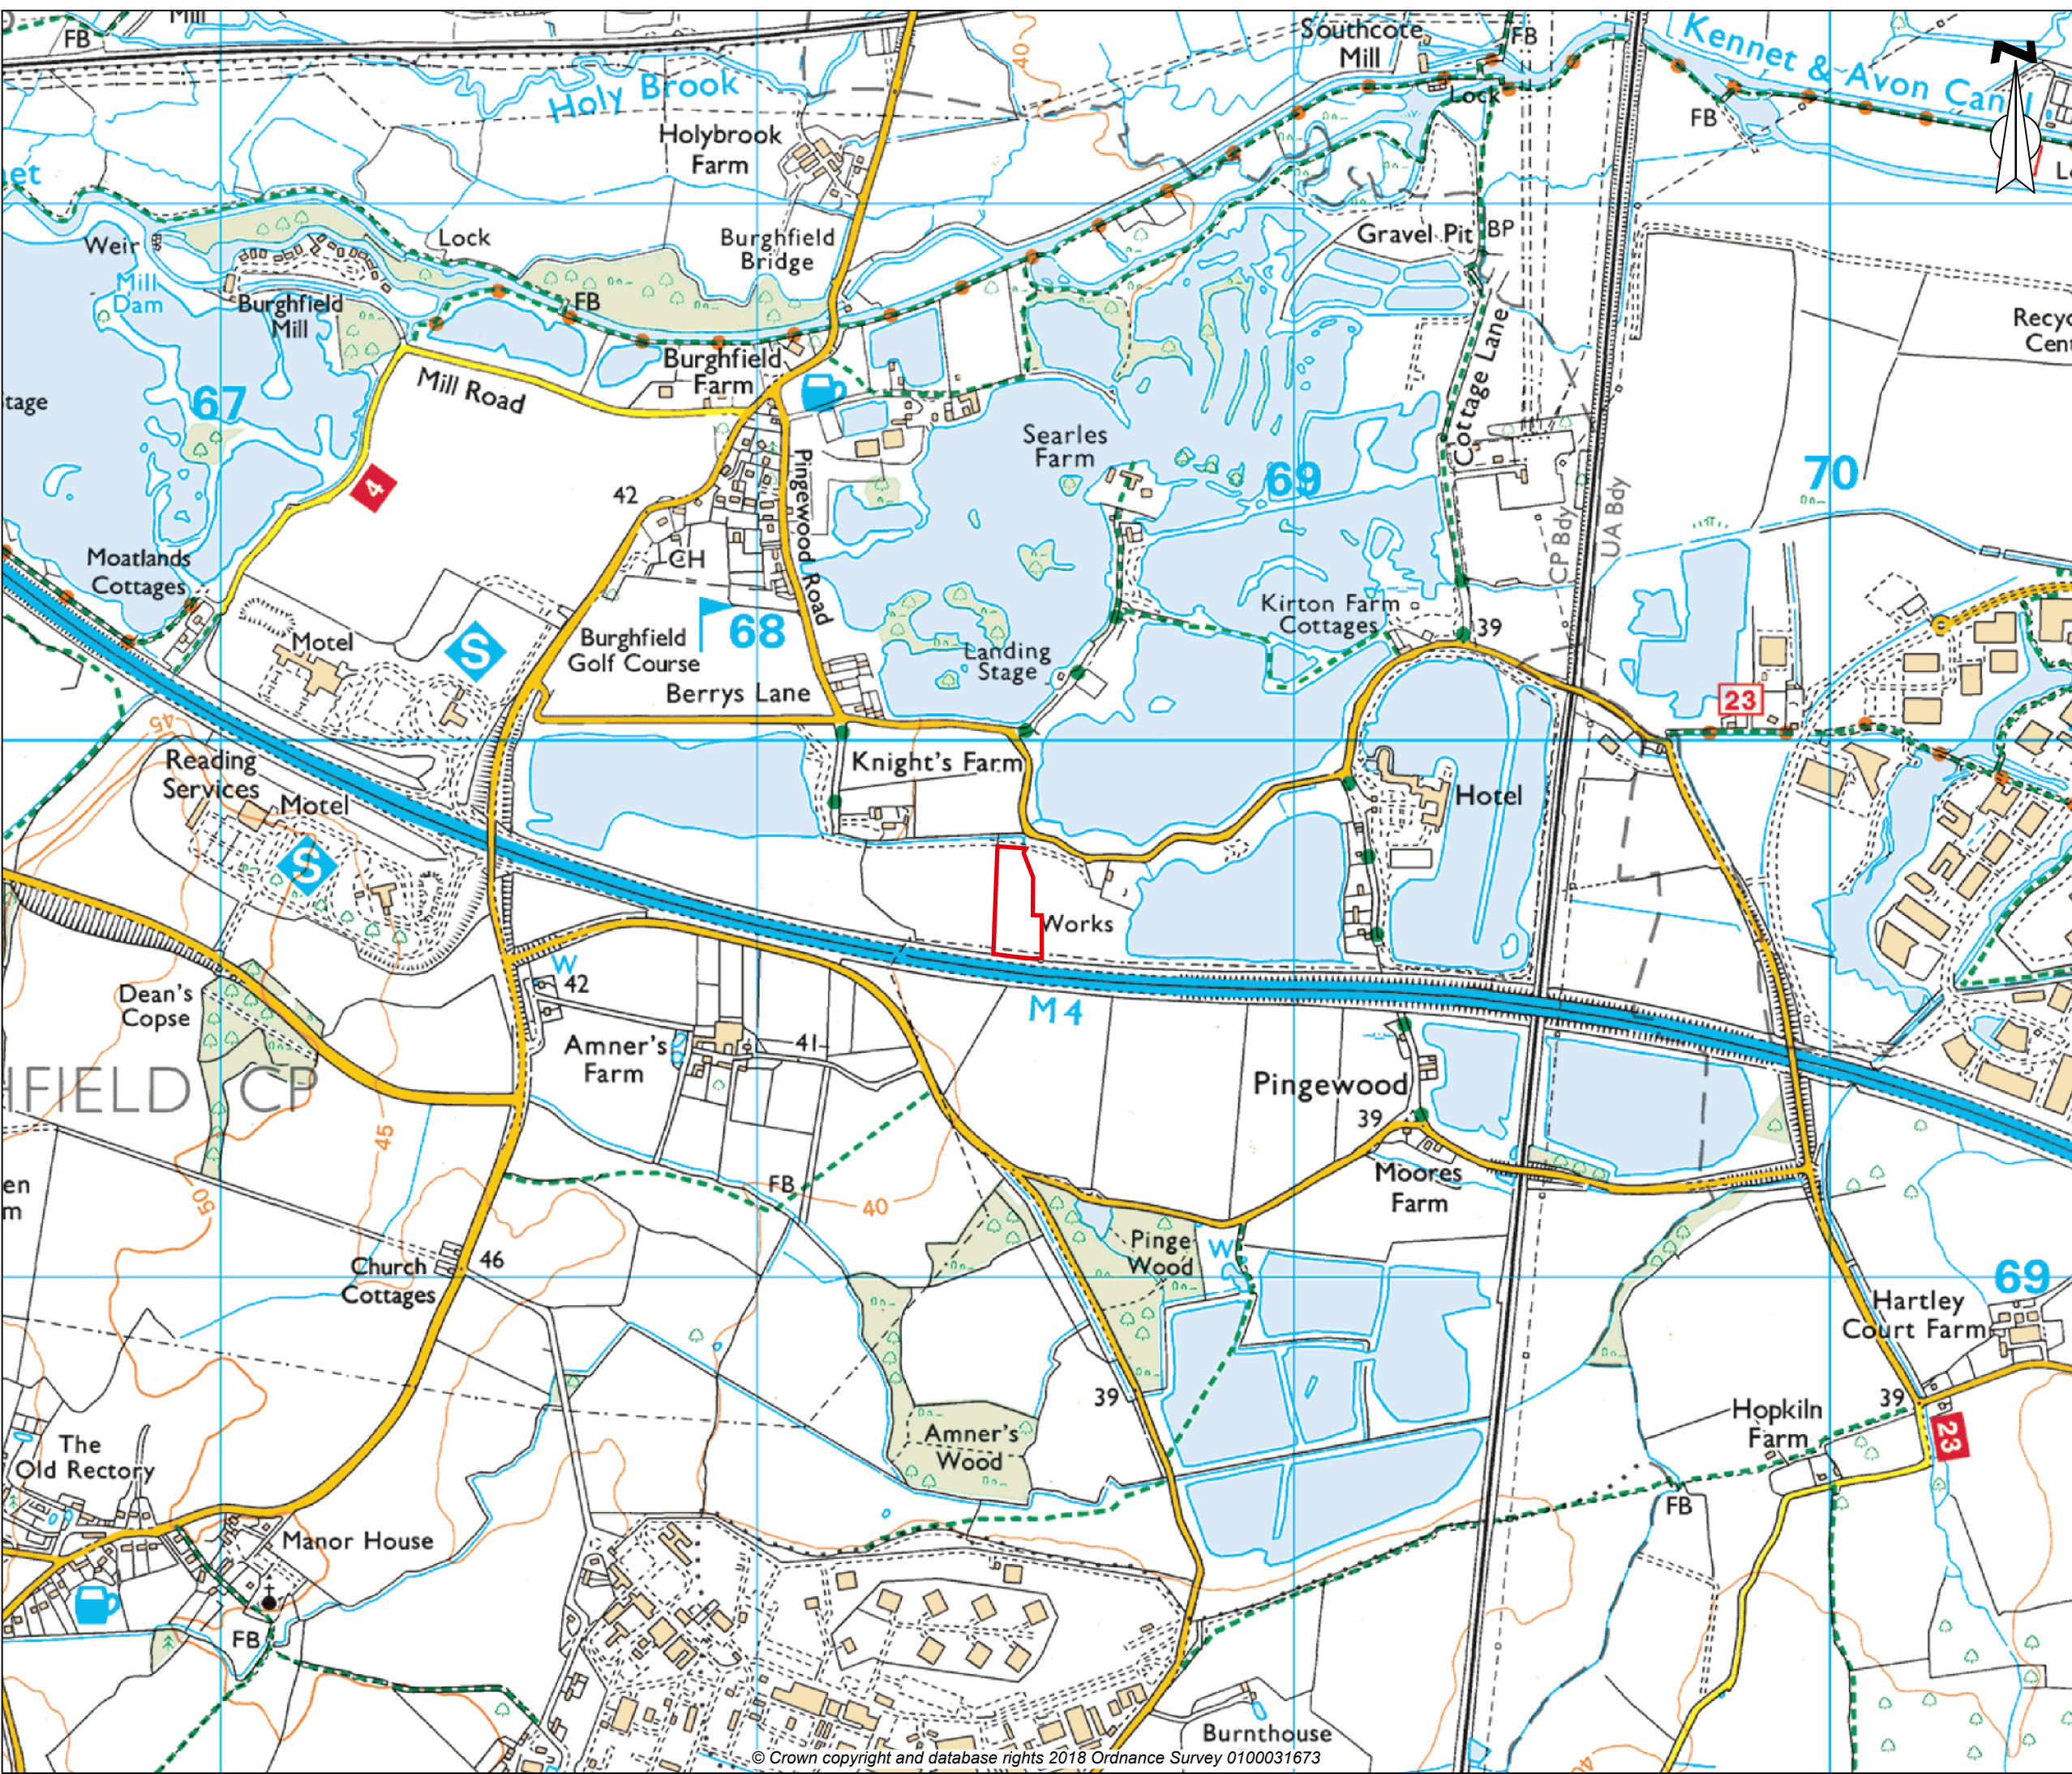

Samuel House, 5 Fox Valley Way, Stocksbridge, Sheffield, S36 2AA

CLIENT:
Syn2gen Ltd.

SCALE: 1:10,000@A3 PROJECT NO: CRM.1144.007

DRAWN: MG CHECKED: BK DATE: Mar 2018

PROJECT:
Reading Quarry

TITLE:
Site Location Plan

DRAWING REF:
CRM.1144.007.PL.D.002