


44 Goldsmid Road, Reading

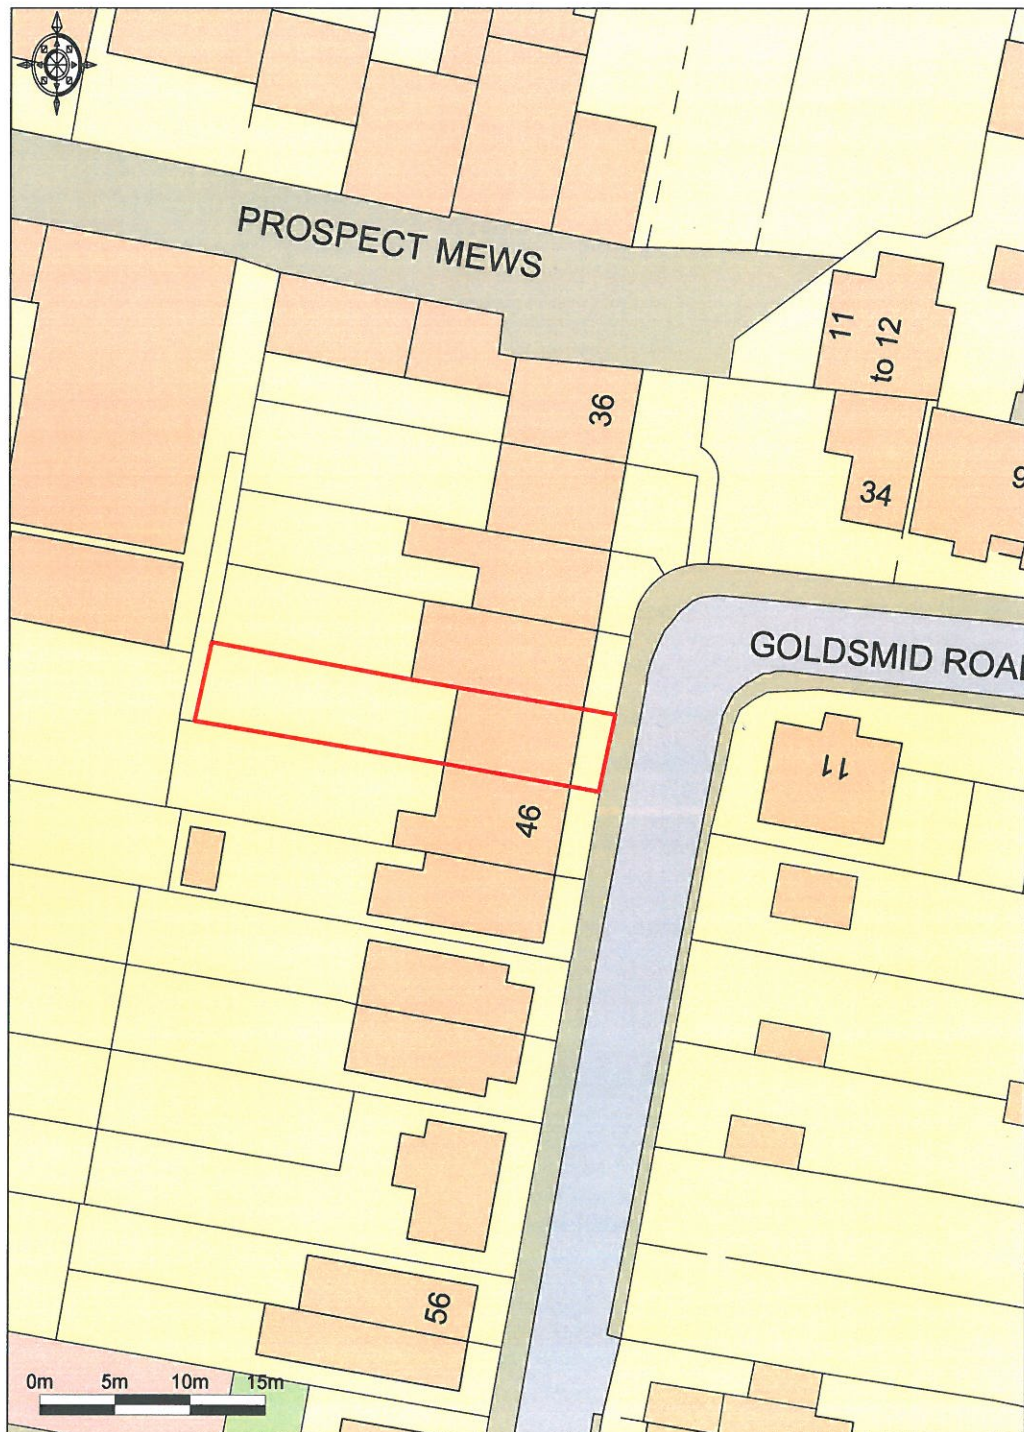

Ordnance Survey © Crown Copyright 2017. All rights reserved.
Licence number 100022432. Plotted Scale - 1:500

Site/Block Plan