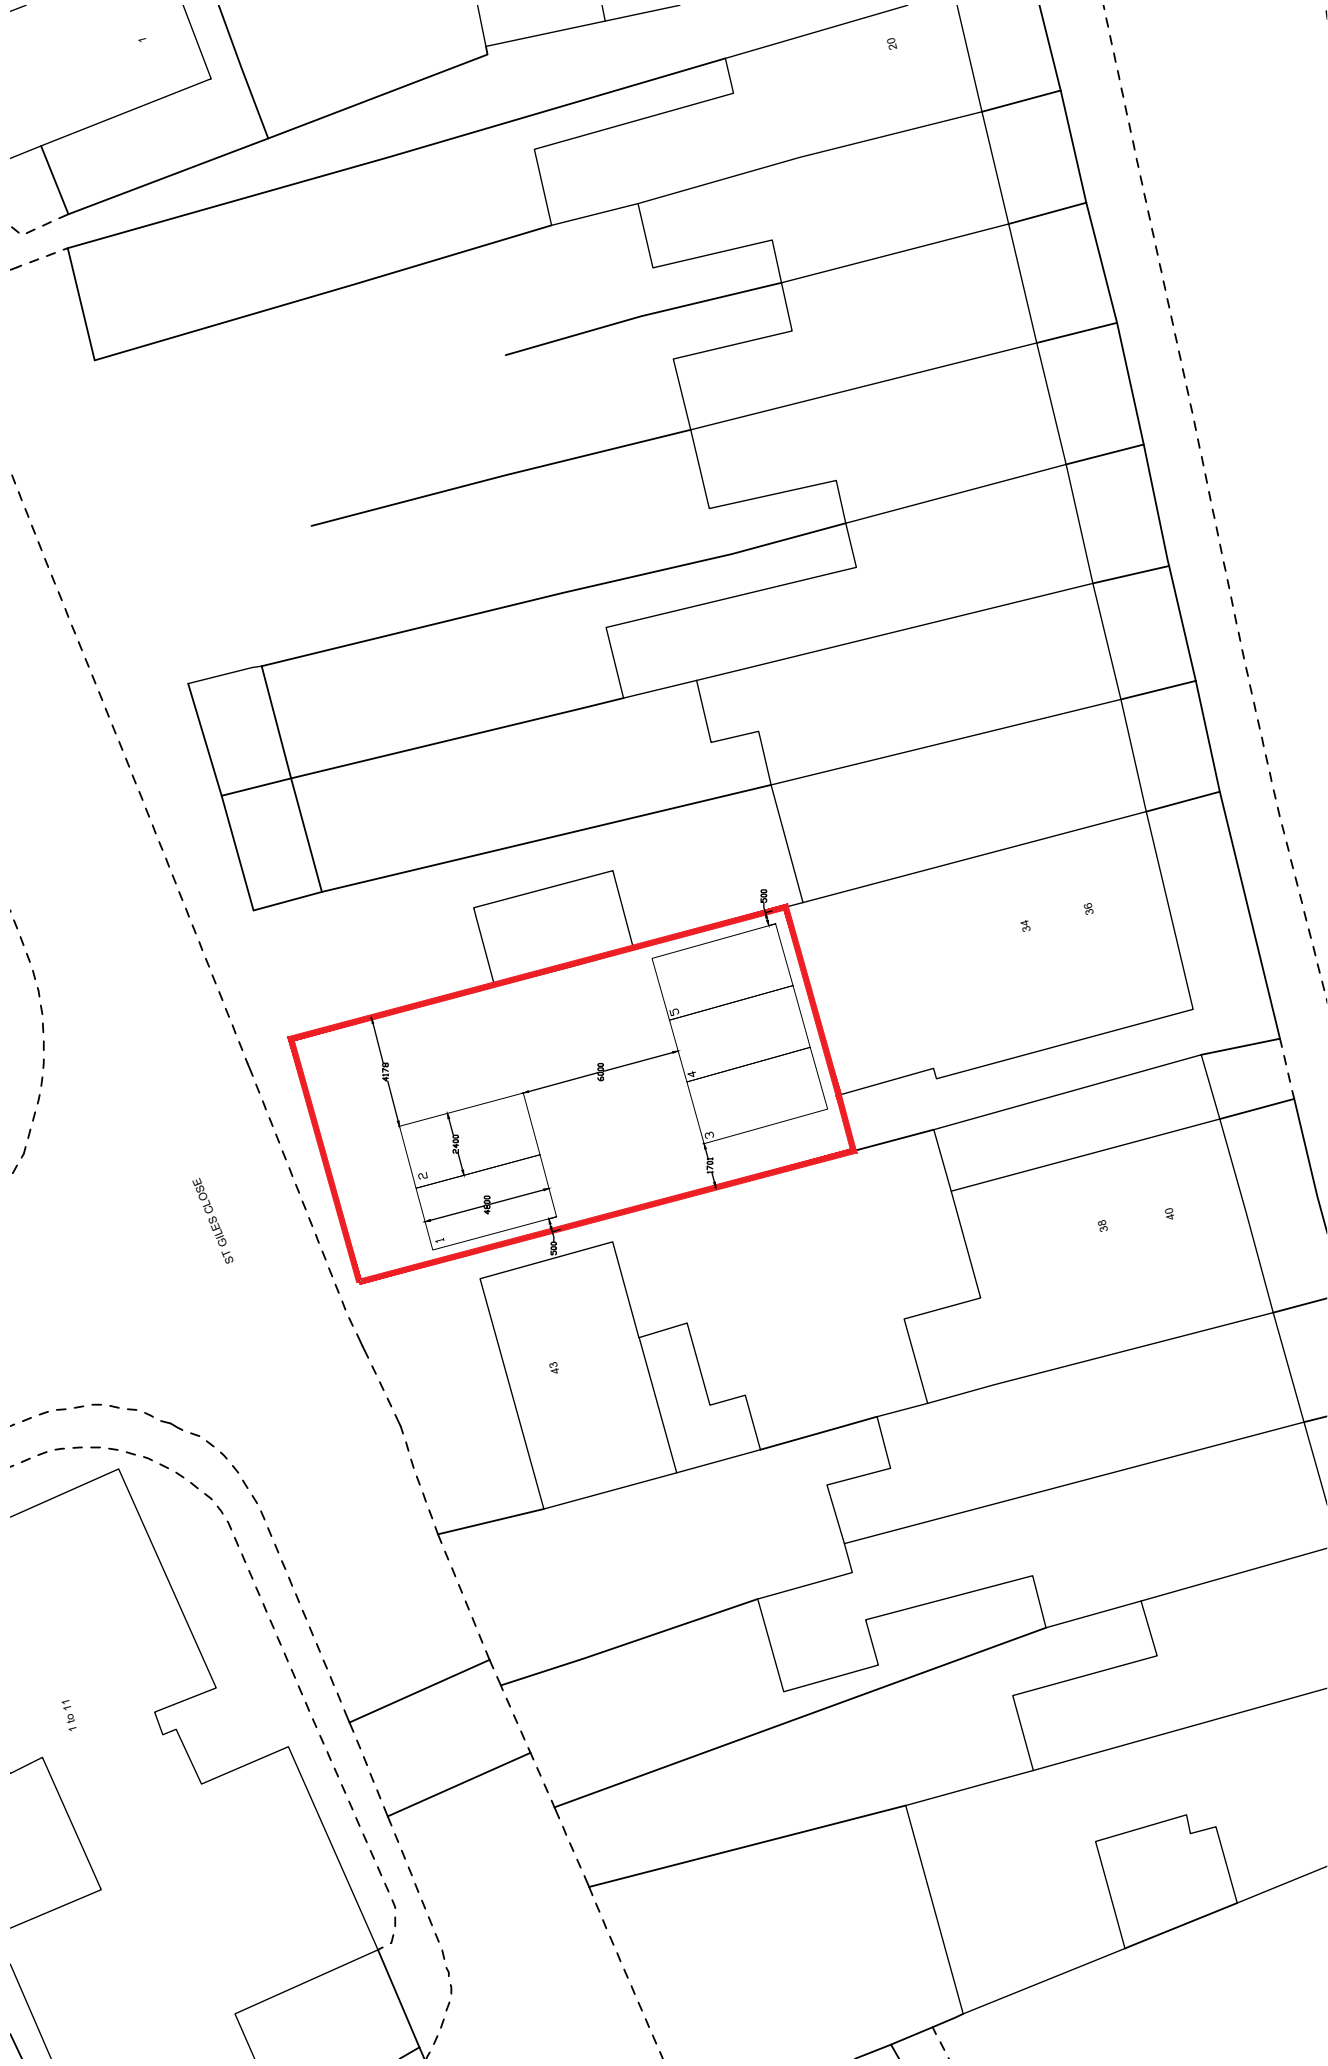


Project

34-36 Crown Street, Reading.

Title

Parking Layout

Client

Wallwork Wainwright LLP

Drawn

BF

Scale

1:200@A3

Checked

Approved

Copyright reserved

 Lines & Squares Ltd
81 London Road
Knebworth
Herts SG3 6HG

Project No.

LS375

Drawing No.

P01

-

-