


External Terrace, Abbey Gardens, Reading Site Location Plan

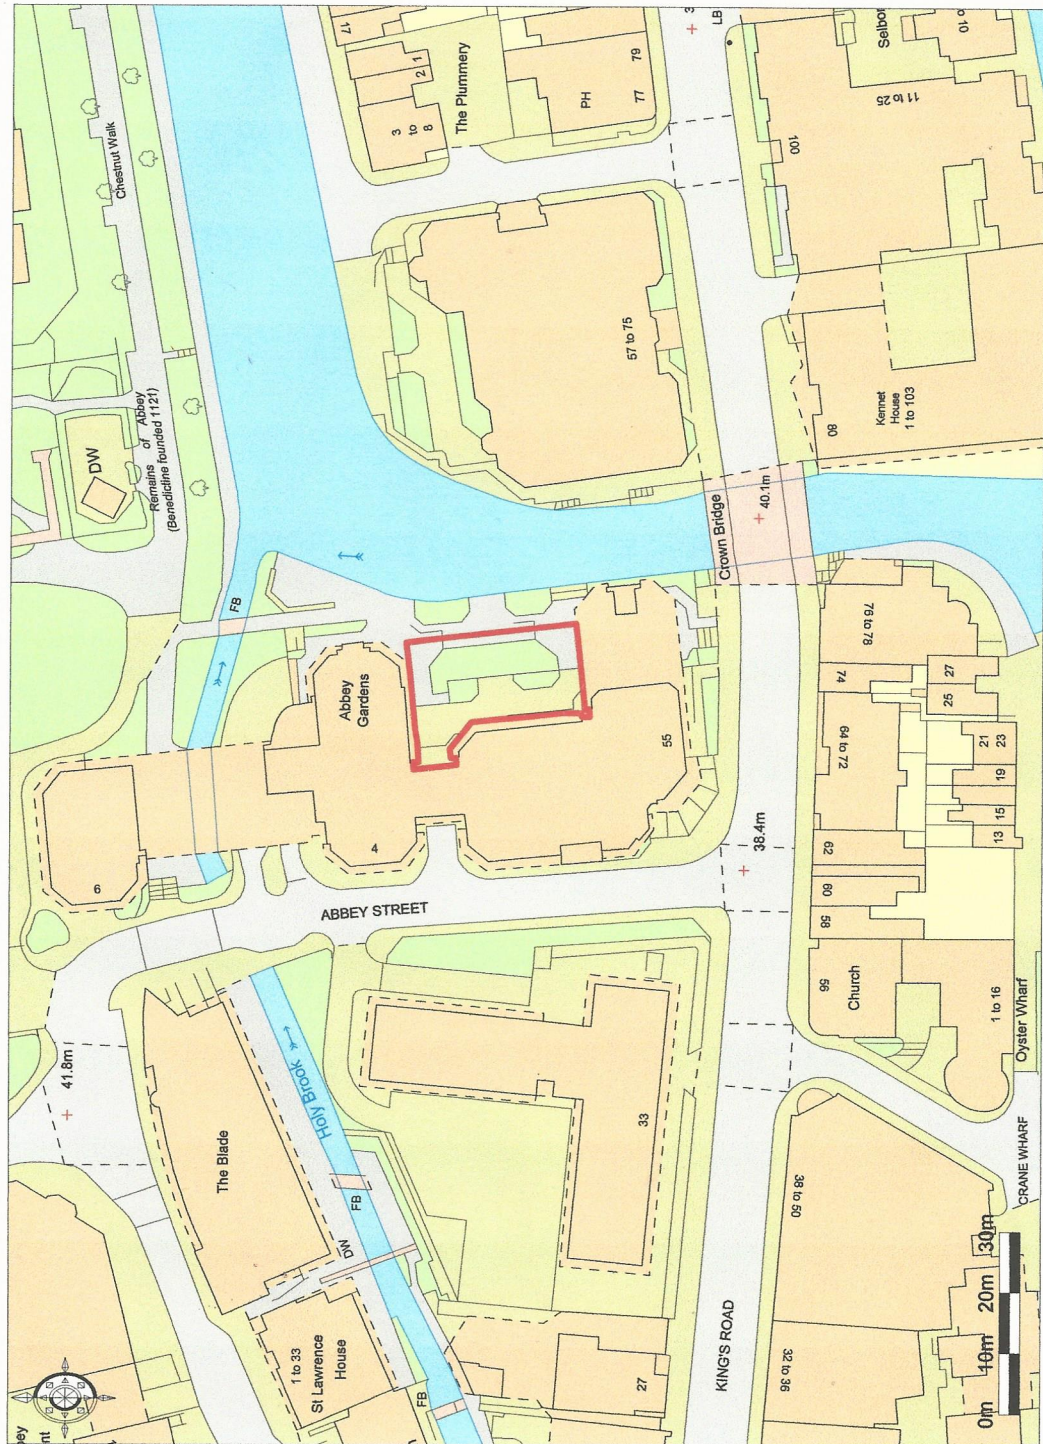

Ordnance Survey © Crown Copyright 2017. All rights reserved. Licence number 100022432. Plotted Scale - 1:1250



Scale 1:1250 at A4