


Site Address:

221 HEMDEAN ROAD, CAVERSHAM, RG4 7QX

PLANNING




Site Location Plan. 1:1250

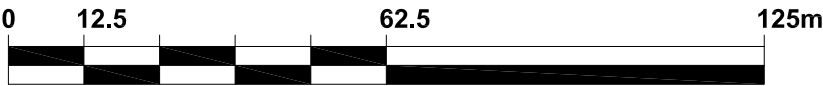

Scale 1:1250



Block Plan. 1:500

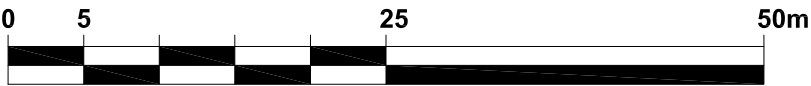

Scale 1:500



Denotes proposed development

Supplied by: Getmapping
Centre coordinates: 471332 , 175661
OS License Number: 100030848

Rev	Date	Description	Dwn By

NOTES
1. This drawing is copyright of: CAD UP LTD. Reproduction is only to take place with our written authority.
2. These Plans are subject to 'Planning and Building Regulation Approval' or any other statute in law before building commences.
3. Any structural work where mentioned on the drawing is subject to a qualified structural and civil engineer calculations before building work commences.
4. All drawings marked preliminary or planning are not to be built or manufactured from.
5. If any discrepancies are found in the drawings these are to be brought to the attention of CAD UP for rectification.
6. Boundary line indicative only. Exact location must be determined on site before building work commences.

Drawing Title: Proposed Site Location and Block Plans				
Project & Drawing Number: 17.221HR.SITE.P.01		Rev: A	Scale: varies	Sheet size: A3
Date: Jan '18				

CADUP

Landmark House, Station Road, Hook, Hampshire, RG27 9HA
W: www.cadup.co.uk. E: enquiries@cadup.co.uk. T: 01256 702811