
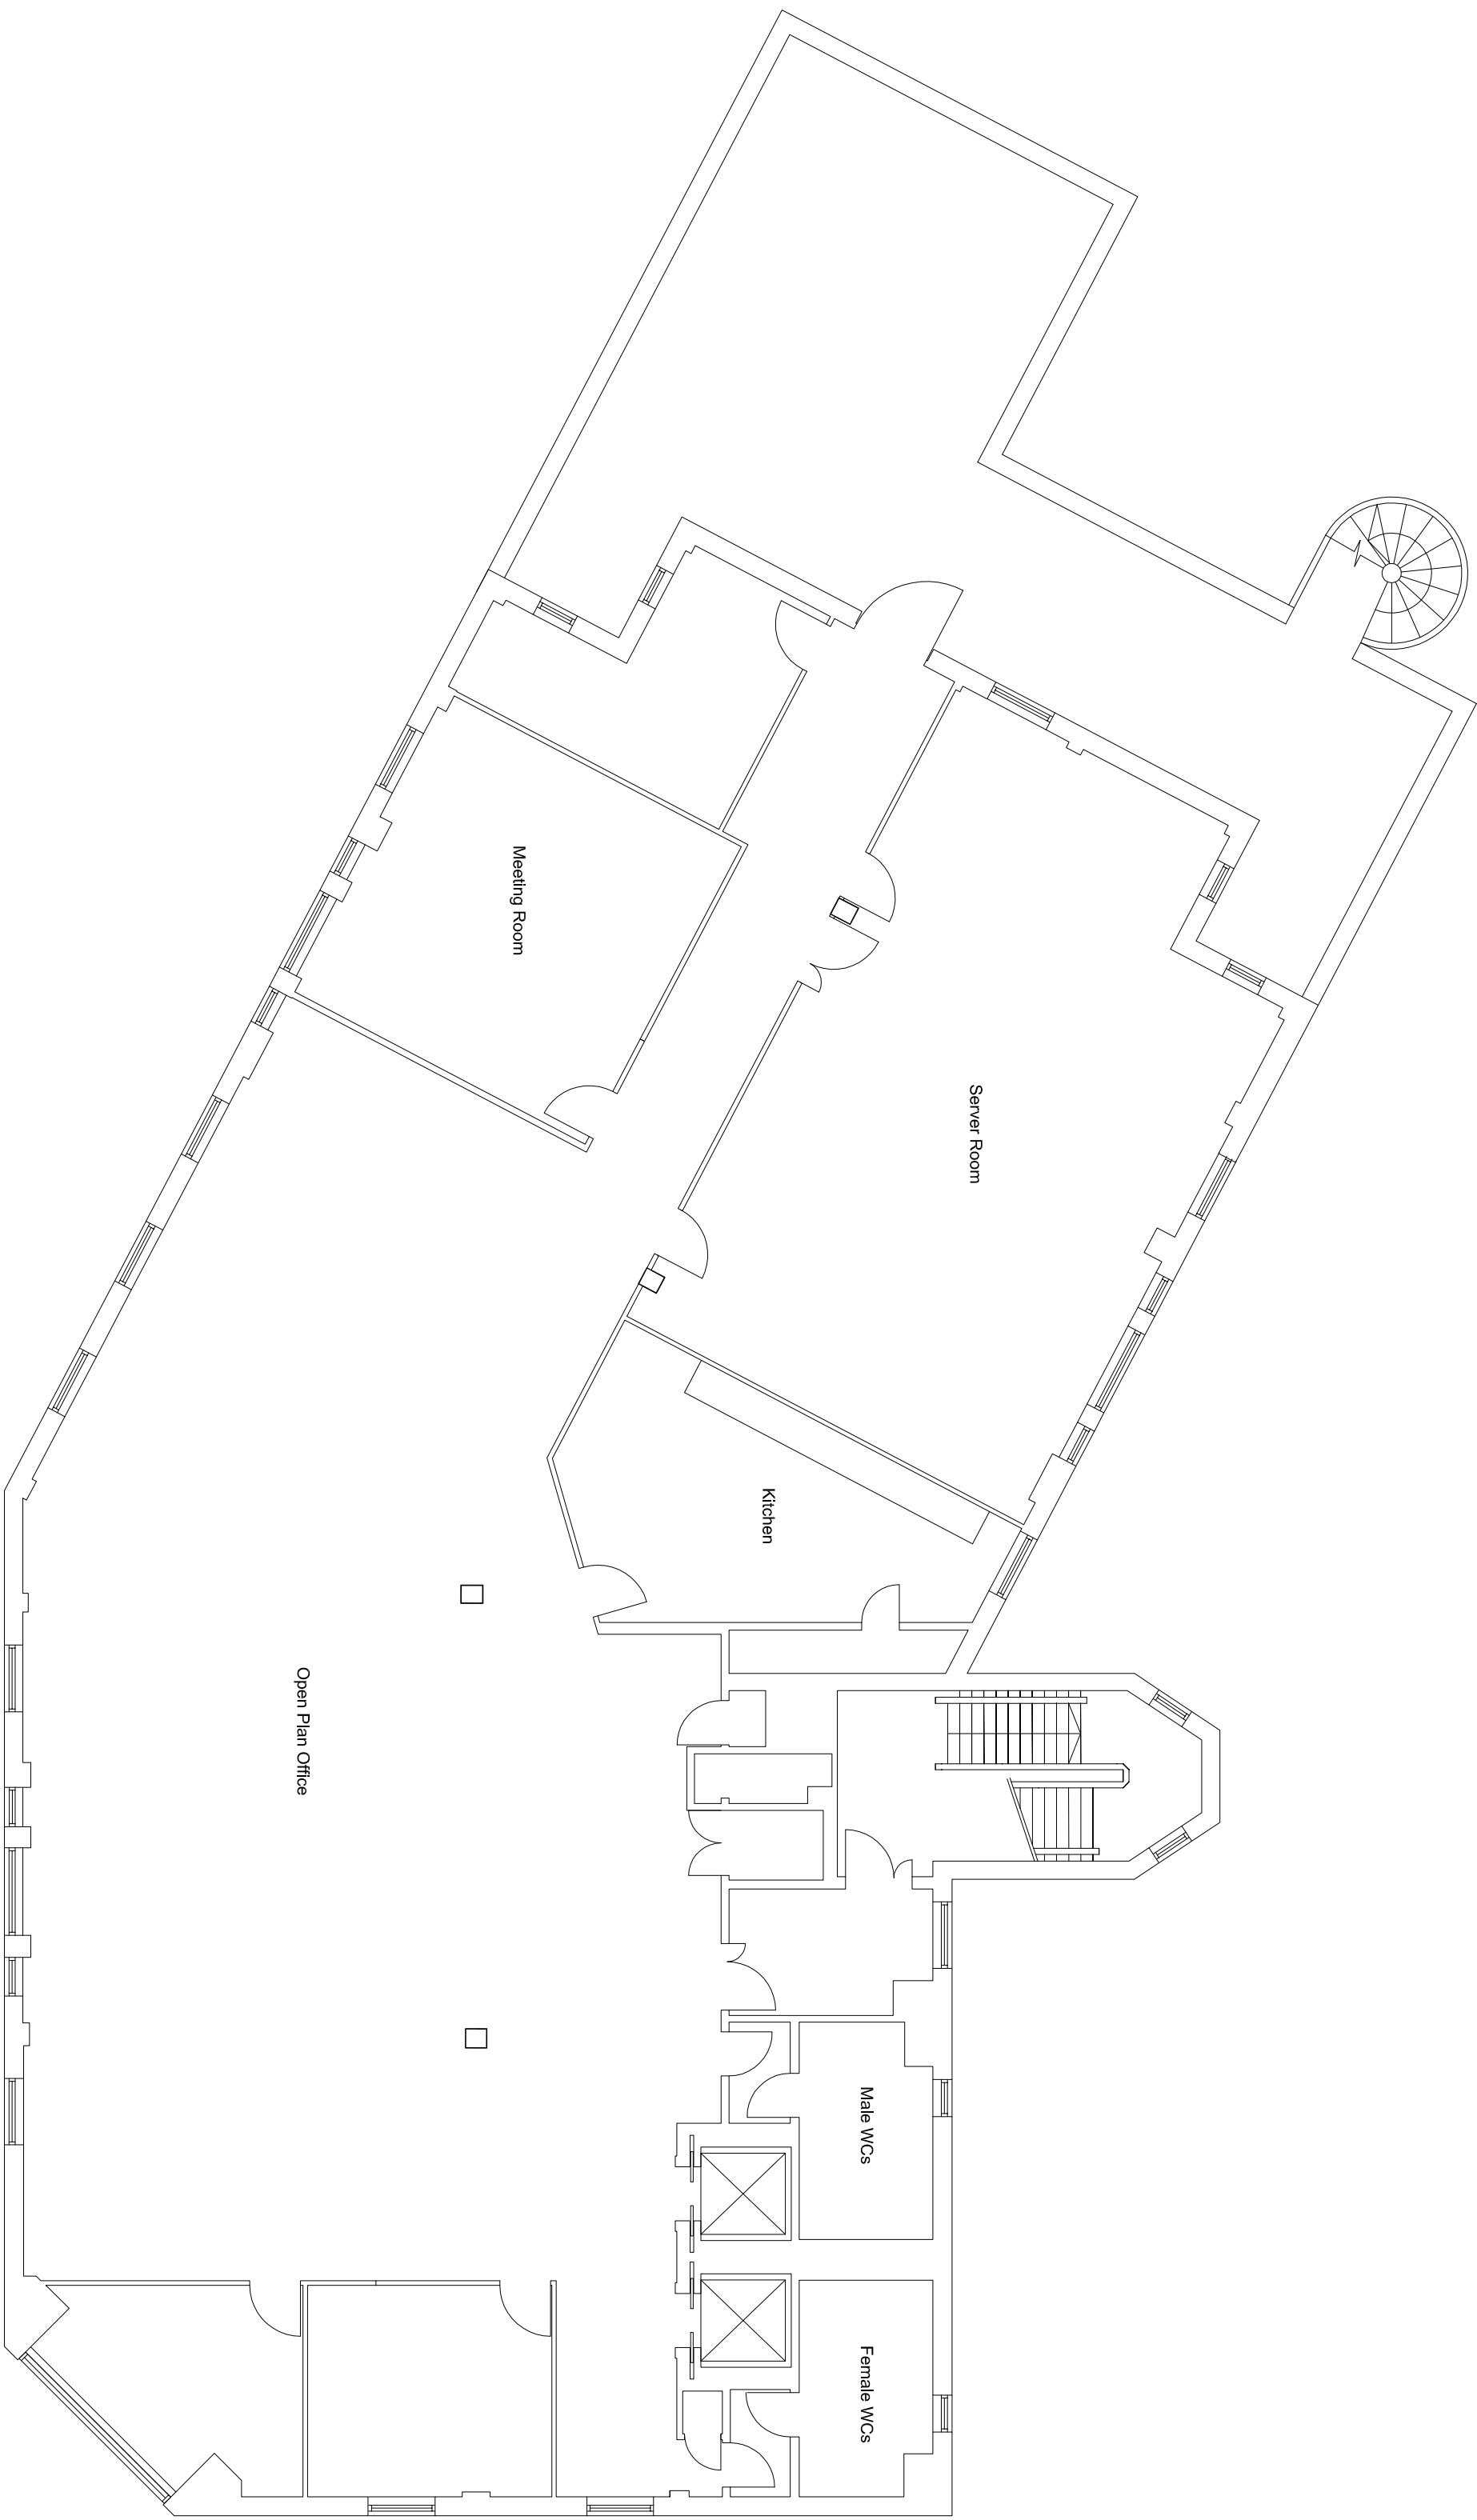


- GENERAL NOTES
1. This drawing is copyright and must not be reproduced without the consent of Greenwell Design Ltd.
  2. All dimensions are in millimetres unless otherwise noted.
  3. All dimensions to be checked on site prior to commencement of work or preparation of any other drawings.
  4. The contractor shall accept any discrepancies in information in writing to the design team at the earliest opportunity.
  5. This drawing is to be read in conjunction with the following relevant information:
    - i) All architects, structural and service engineer's drawings and specifications.
    - ii) All CDM information including designers risk assessments.

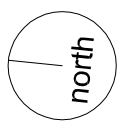

16033 2007 NCP2  
EXISTING LEVEL 2  
1:100

greenwell design

architecture  
interiors  
urban design  
masterplanning  
graphic design  
conservation

Studio 2 Riverside Centre, Finsland Lane, Durham, DH1 5TA  
t: 0191 447 7775  
www.greenwelldesign.co.uk

Project New Century Place, Reading

Drawing NEW CENTURY PLACE 2  
EXISTING PLAN  
Level 2

|             |                    |               |        |
|-------------|--------------------|---------------|--------|
| Scale 1:100 | Job no. 16033      | Draw no. 2007 | Rev. A |
| at size A1  | Status Preliminary |               |        |

This drawing is copyright