



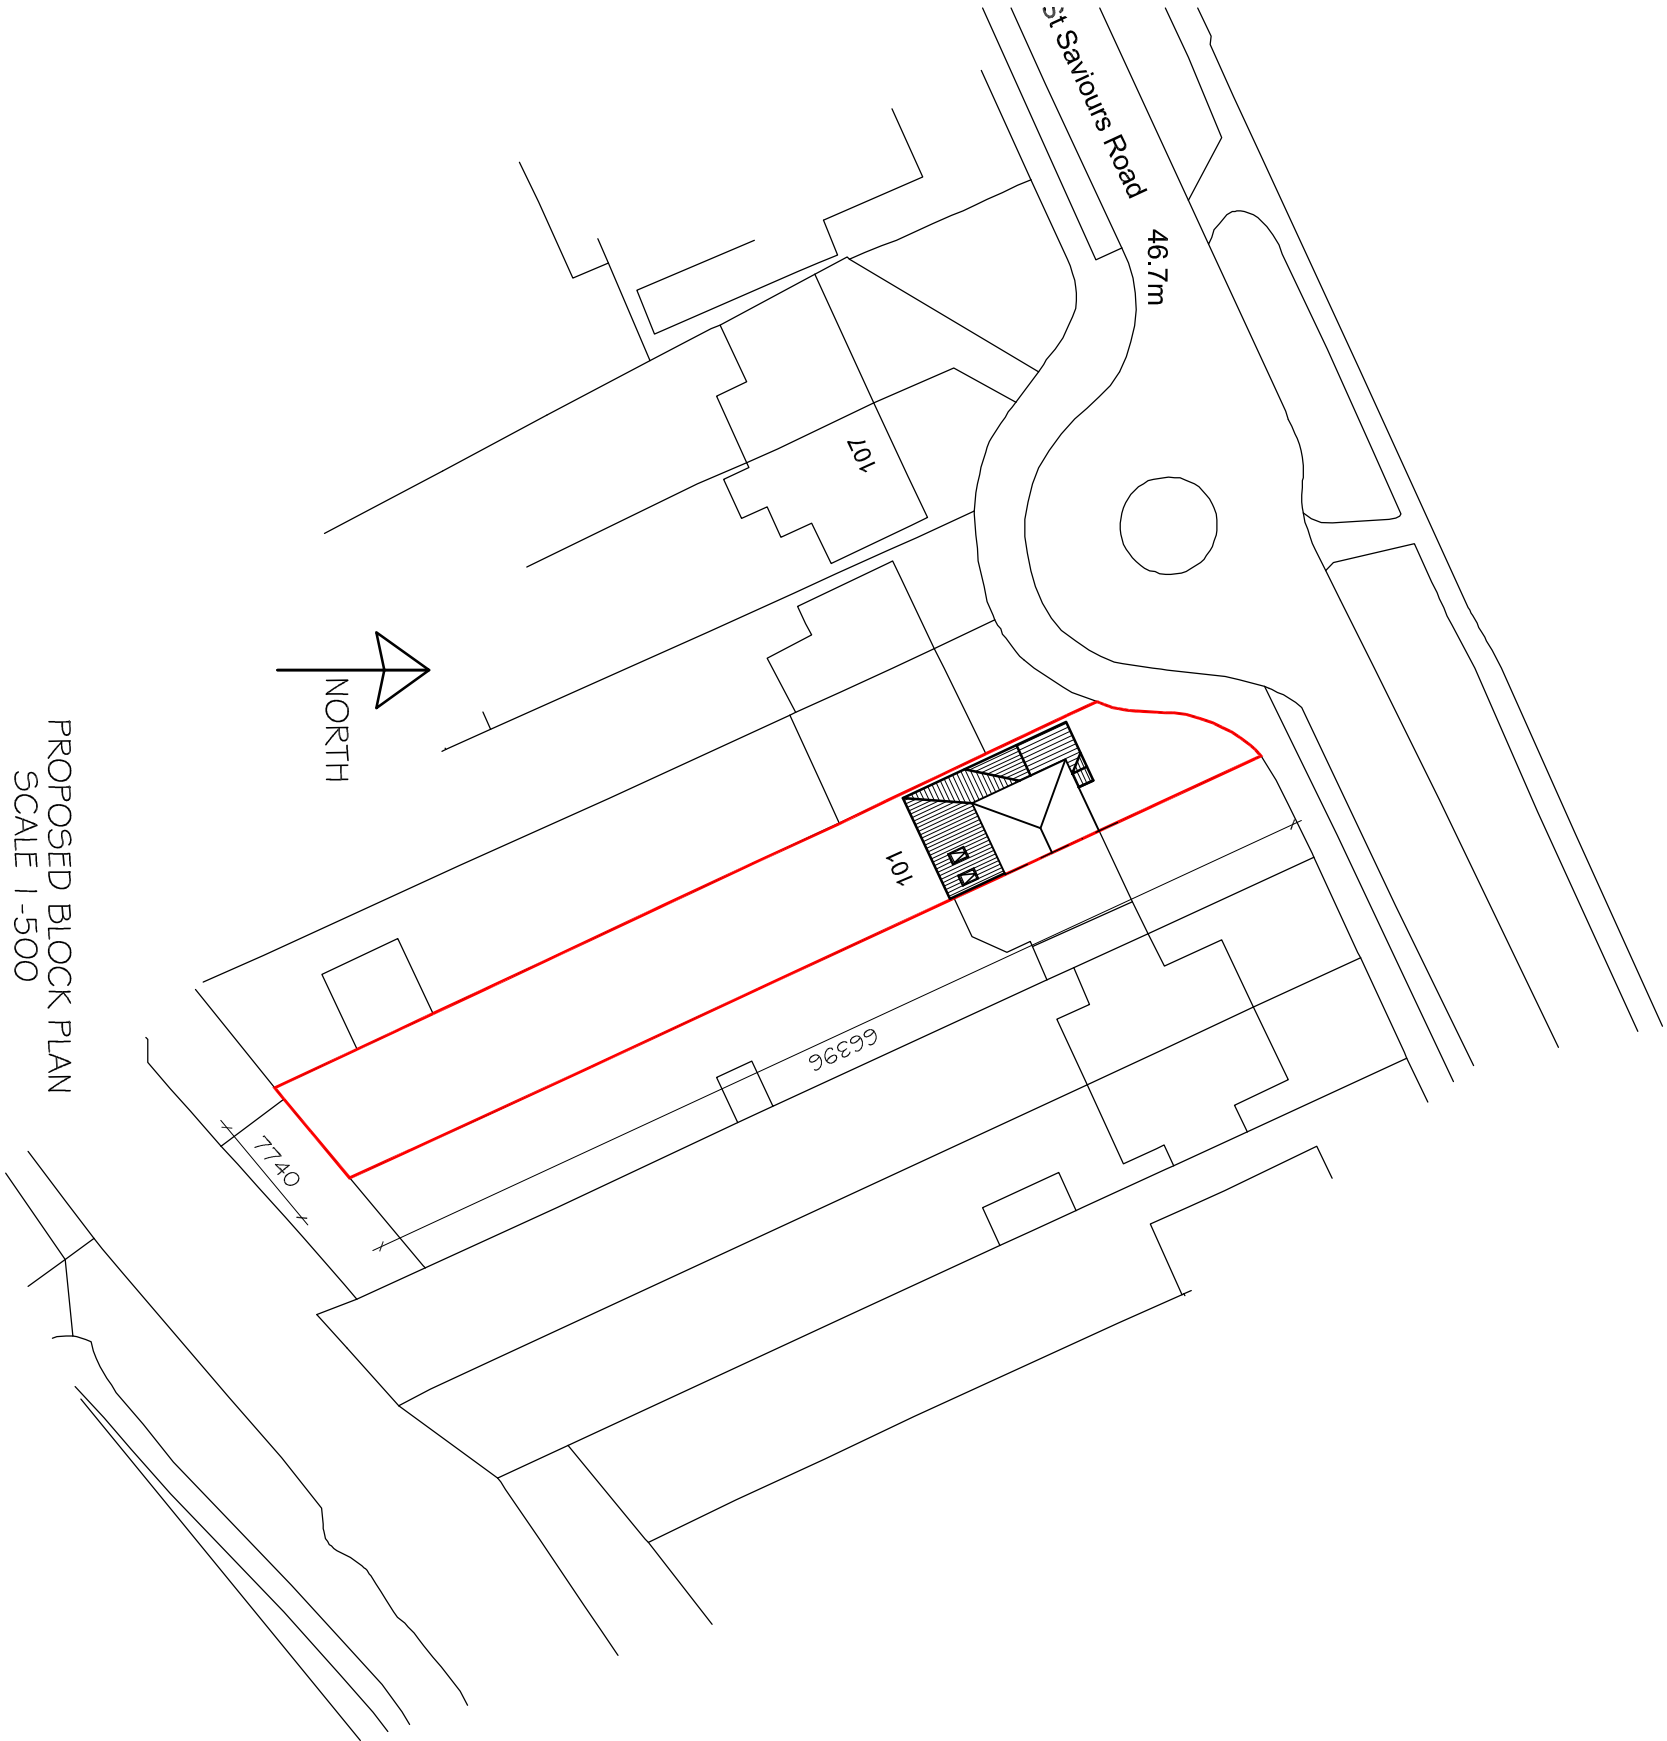

Crown Copyright. All rights reserved. Licence no. 100019980

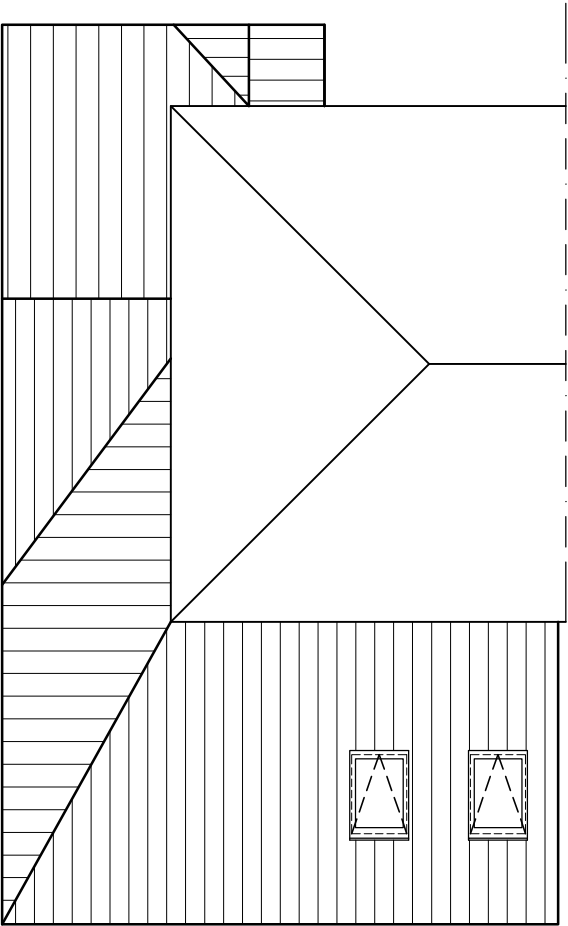

DATE	MODIFICATION	ISSUE	TITLE:-	SCALE:-
			PROPOSED PLANS	1:100 @ A3
			AT 101 ST SAVOIRS ROAD, READING	DRAWN BY:-
			BERKS, RG1 6EJ	DATE:-
			for Mr & Mrs Thurston	Mar 2018
				DRAWING No:-
				04
				REV:-