


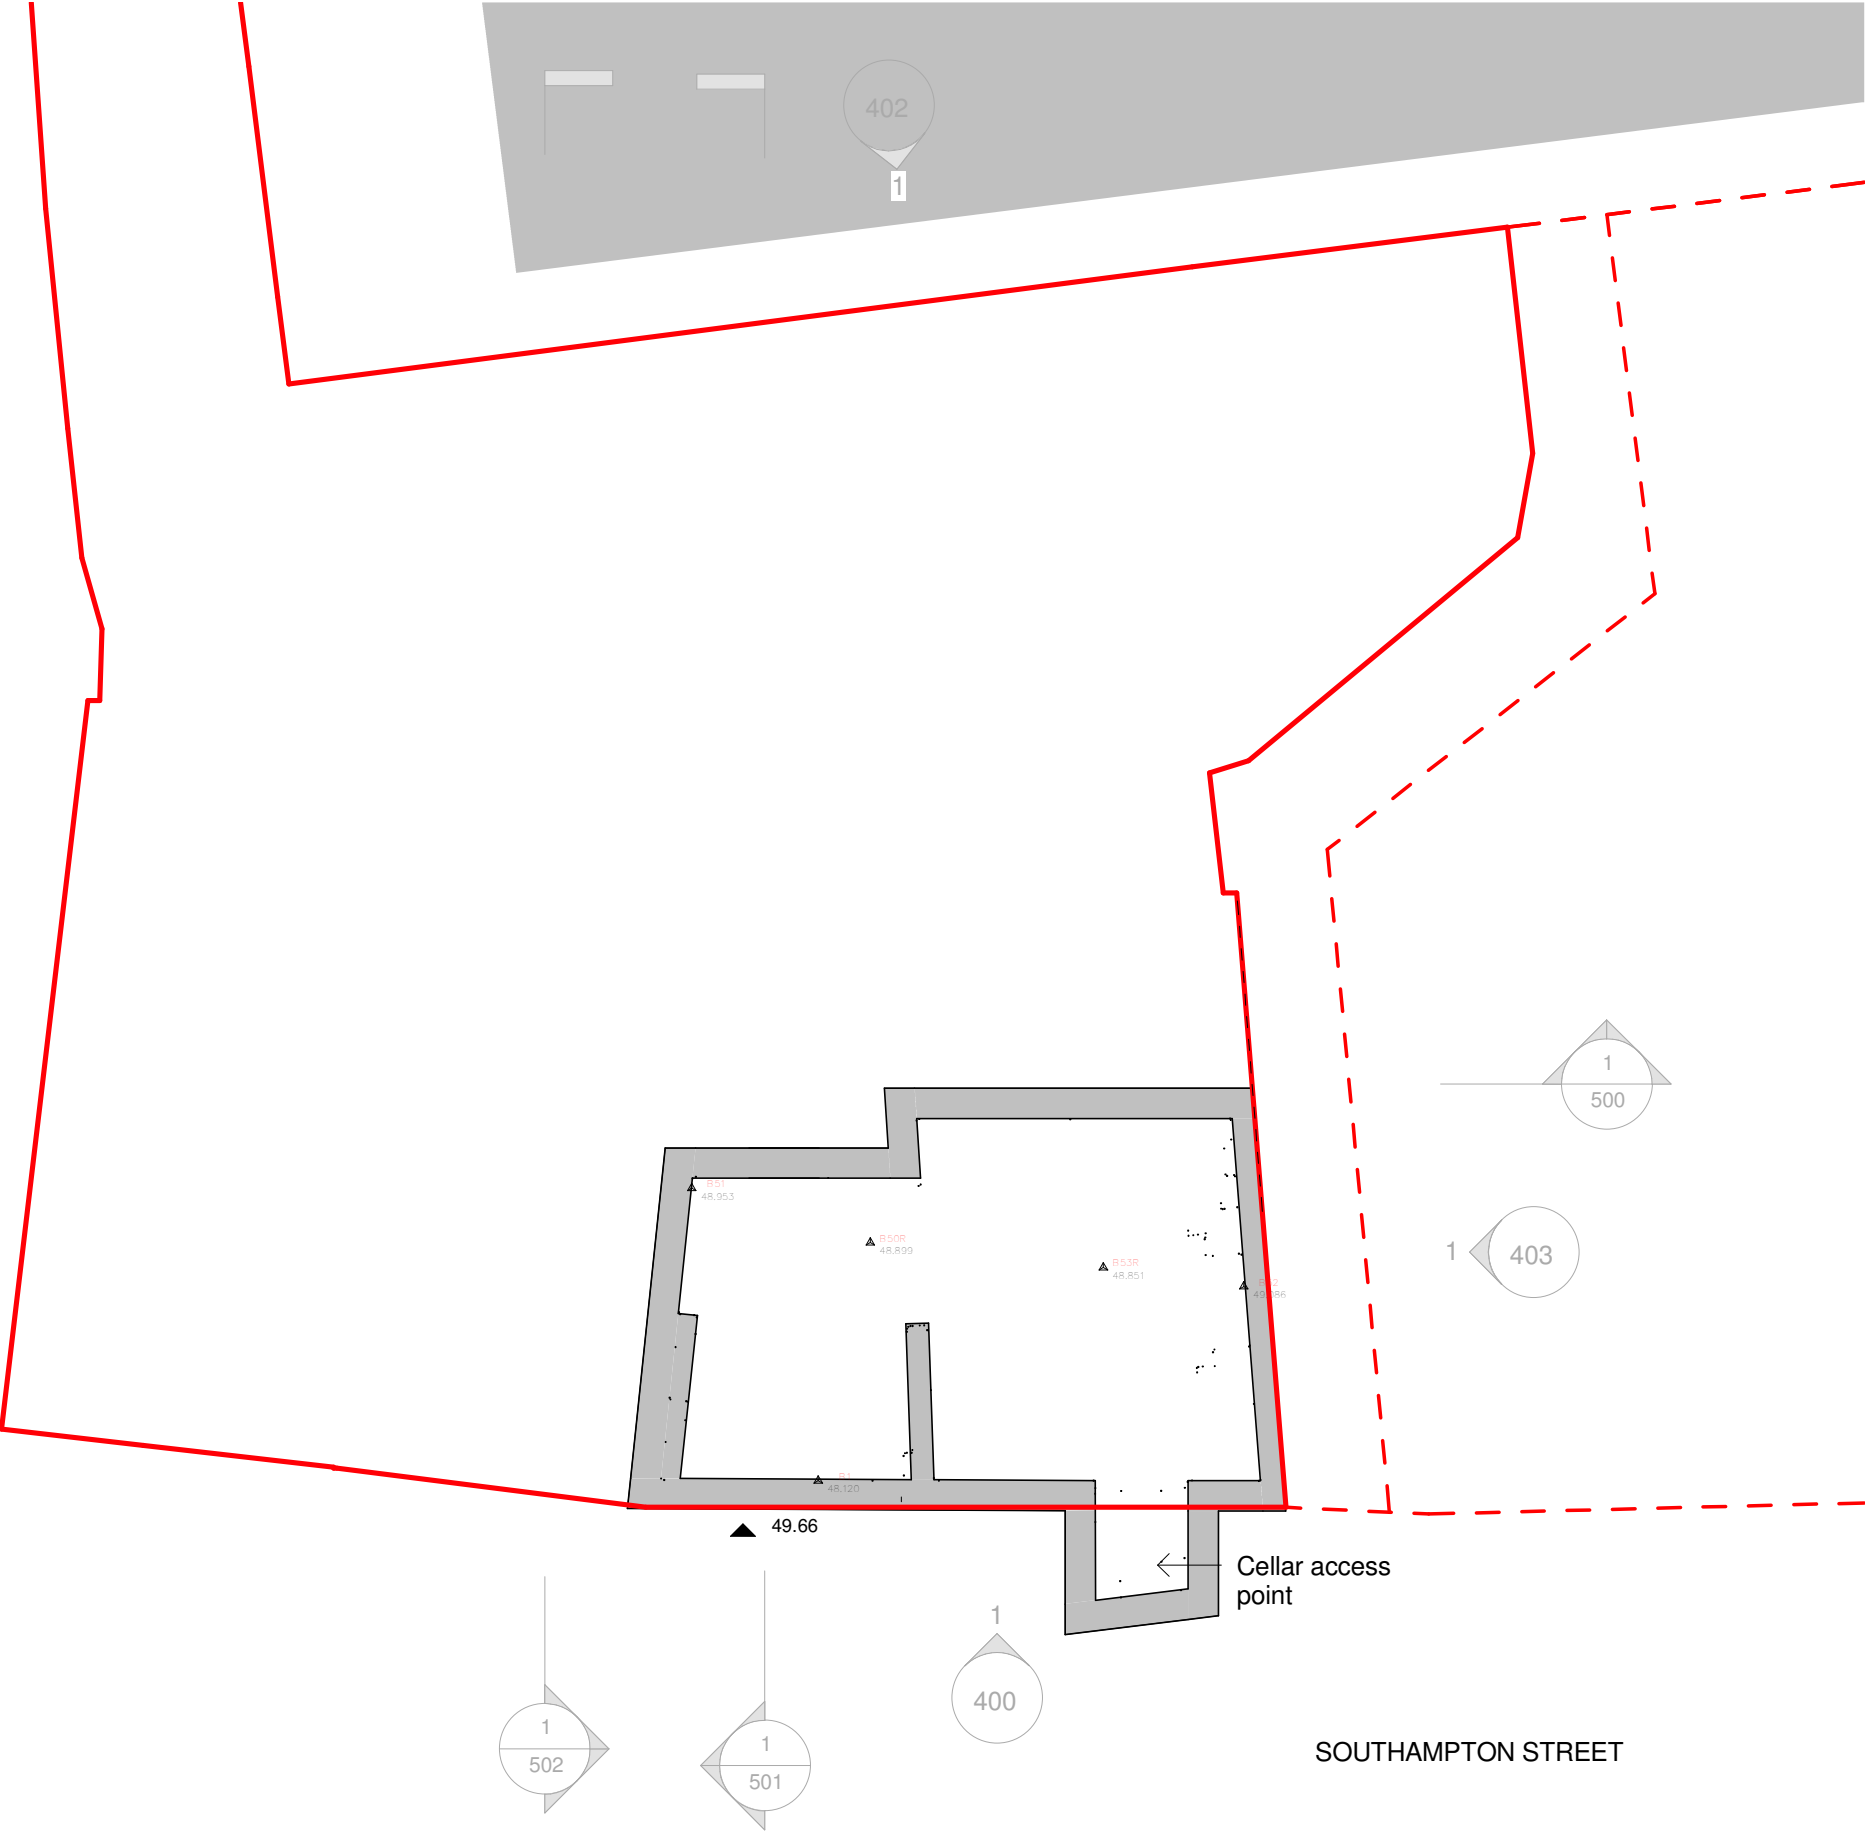


**Existing Basement**  
1 : 100



**Notes**  
This drawing may be scaled for the purposes of Planning Applications, Land Registry and for Legal plans where the scale bar is used, and where it verifies that the drawing is an original or an accurate copy. It may not be scaled for construction purposes.  
Always refer to figured dimensions. All dimensions are to be checked on site. Discrepancies and/or ambiguities between this drawing and information given elsewhere must be reported immediately to this office for clarification before proceeding. All drawings are to be read in conjunction with the specification and all works to be carried out in accordance with latest British Standards / Codes of Practice.

A 15/01/18 JLM North point added IS

| Rev | Date | Init | Notes | Chkd |
|-----|------|------|-------|------|
|-----|------|------|-------|------|

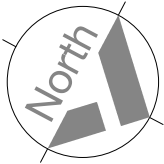

Client  
Sats Ahluwalia

Drawing Originator



London - 106 Weston Street, London, SE1 3QB 020 7160 6000  
Bristol - Rivergate House, Bristol, BS1 6LS 0117 923 2535  
Plymouth - East Quay House, Plymouth, PL4 0HN 01752 261 282

RIBA Chartered Practice [www.aww-uk.com](http://www.aww-uk.com)

Project Title  
**Red Lion**  
**34-38 Southampton Street**

Drawing Title  
**Existing Basement Plan**

| Scale   | Sheet | Drawn | Checked | Date     |
|---------|-------|-------|---------|----------|
| 1 : 100 | A3    | JLM   | IS      | 11/01/18 |

|                   |             |          |
|-------------------|-------------|----------|
| Status            | Project No. |          |
| PLANNING          | 3717        |          |
| Drawing Reference | Drawing No. | Revision |
| RED-AWW-A-DWG     | 299         | A        |