


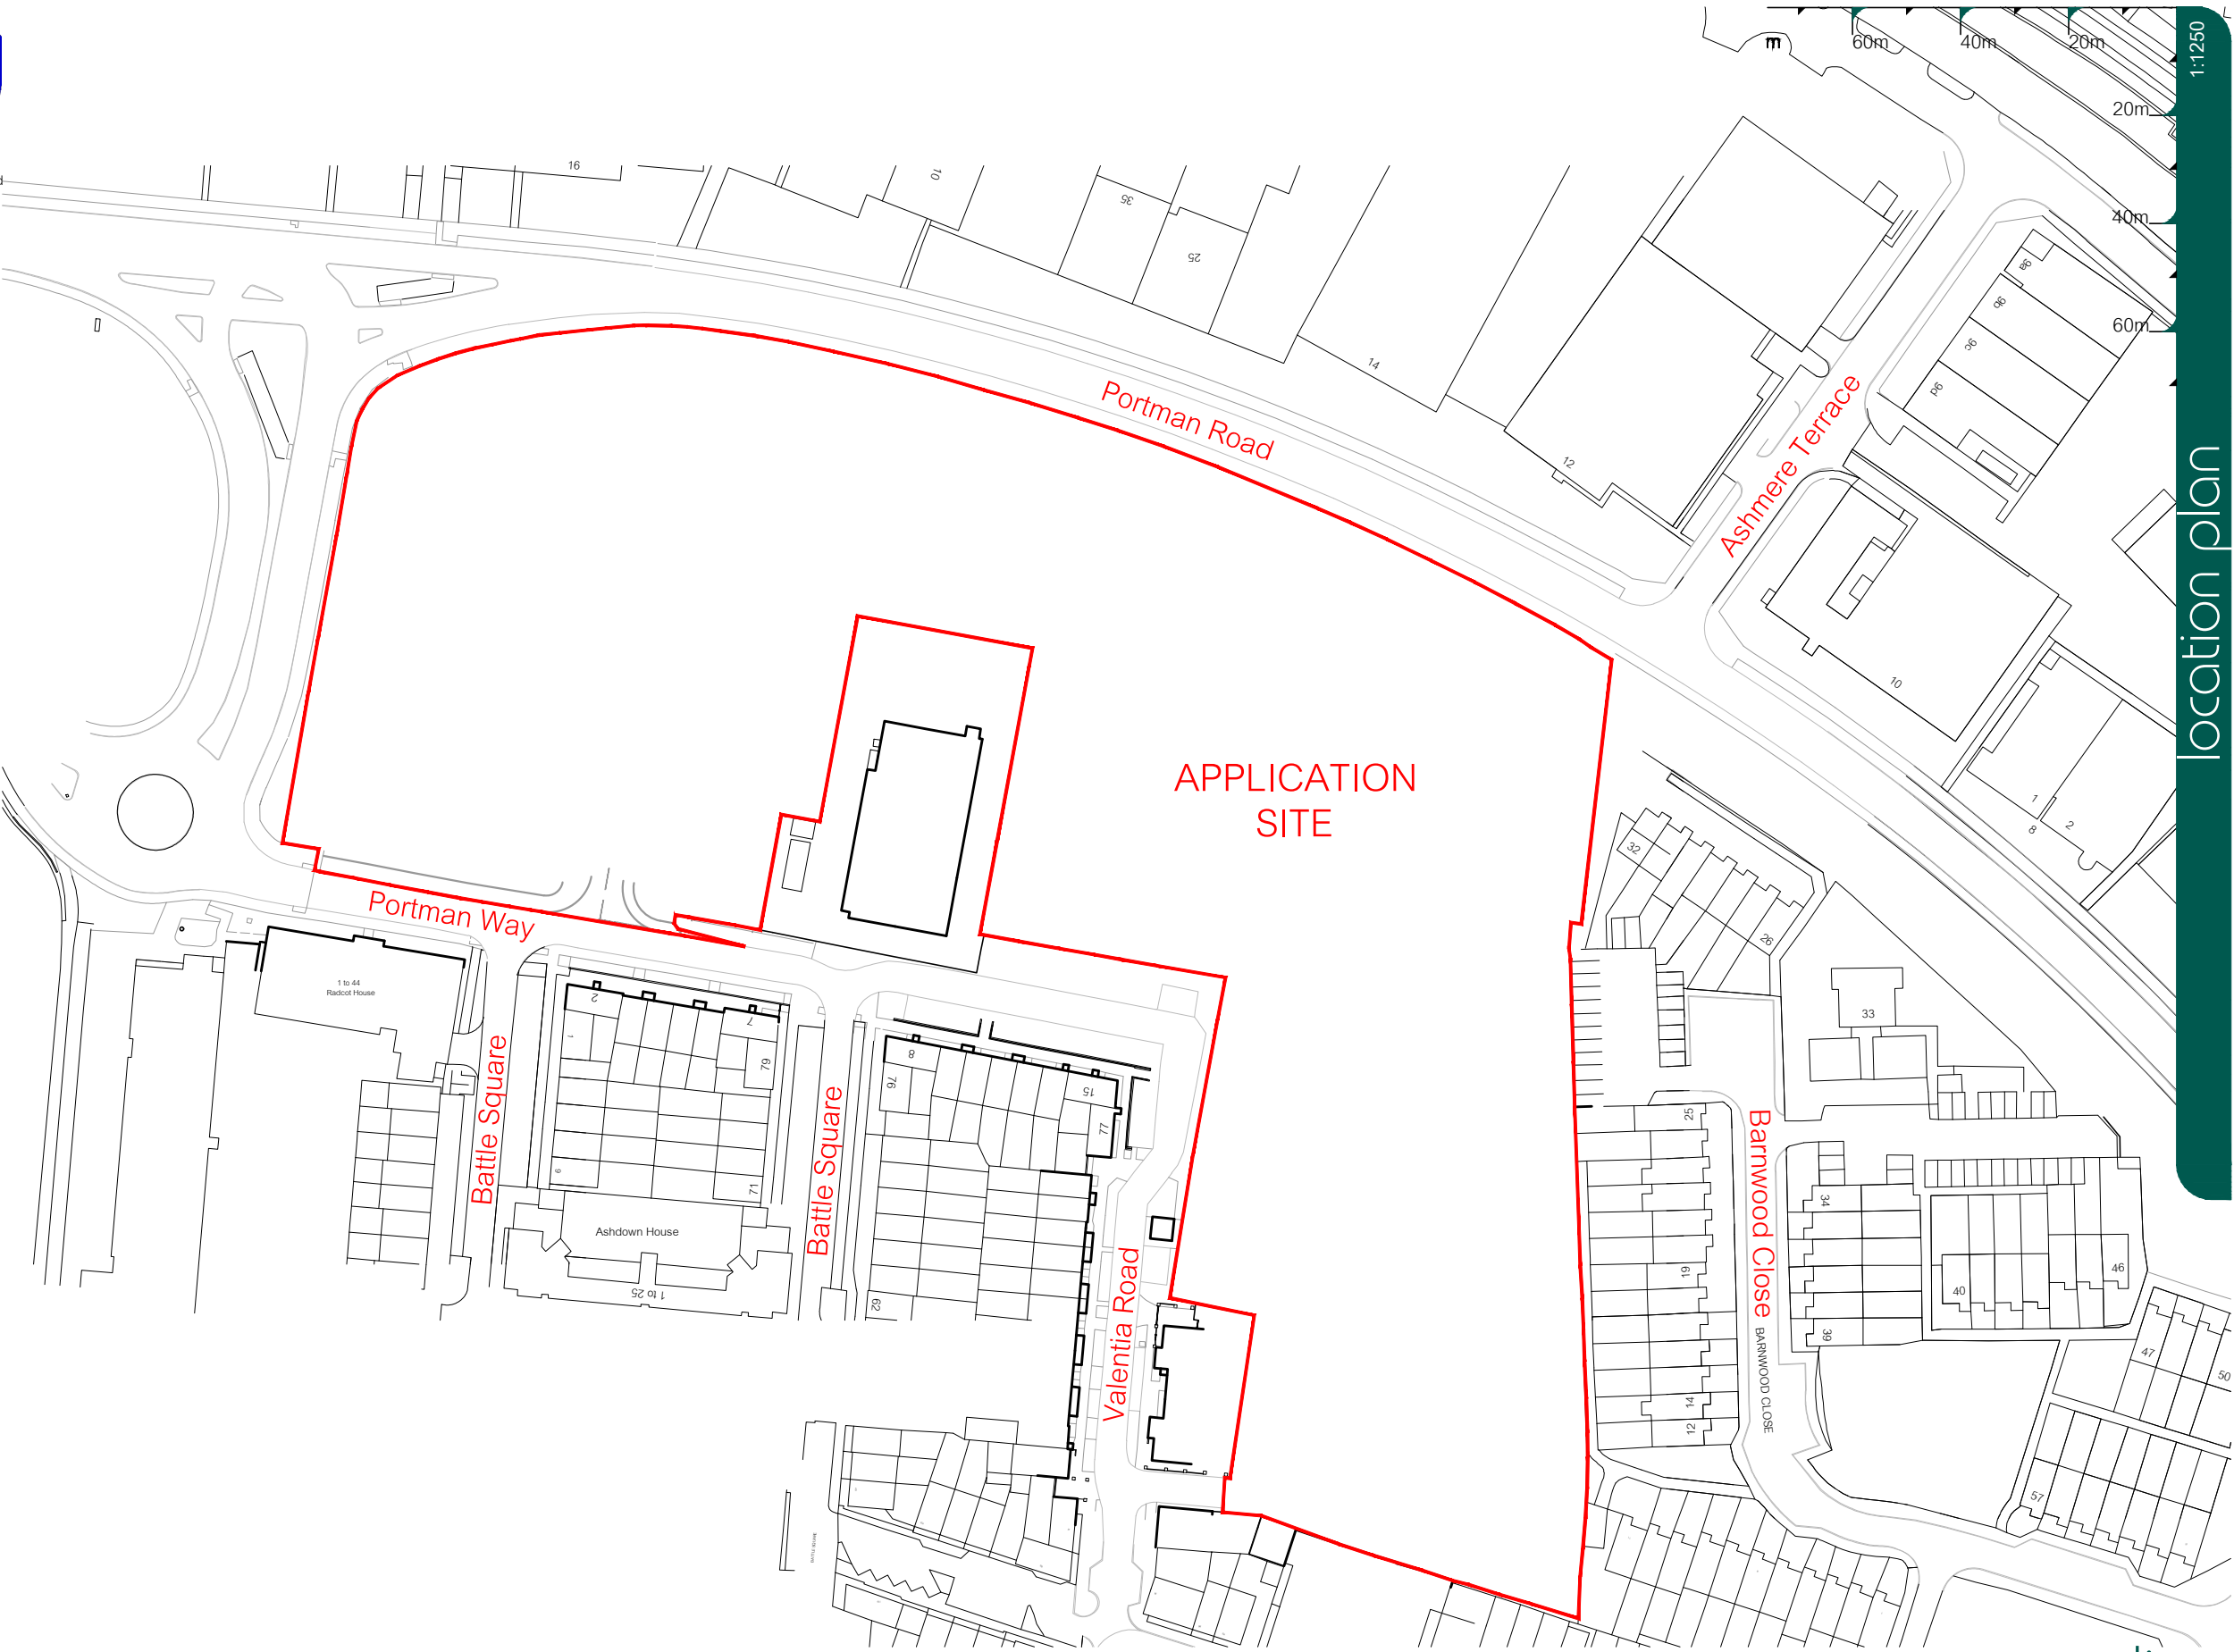

location plan 1:1250



dha architecture ltd

Brooklands Farm Business Park
Bottle Lane
Binfield
Berkshire
RG42 5QX

t. 0118 934 9666
e. surname@dhaarchitecture.co.uk
w. www.dhaarchitecture.co.uk

portman way, reading

rev date by details

Location Plan

reference 031610-BEL-TV-05

02.01.2018 created
1:1250 @ A3 scaling
JeH / PI contact

- revision