


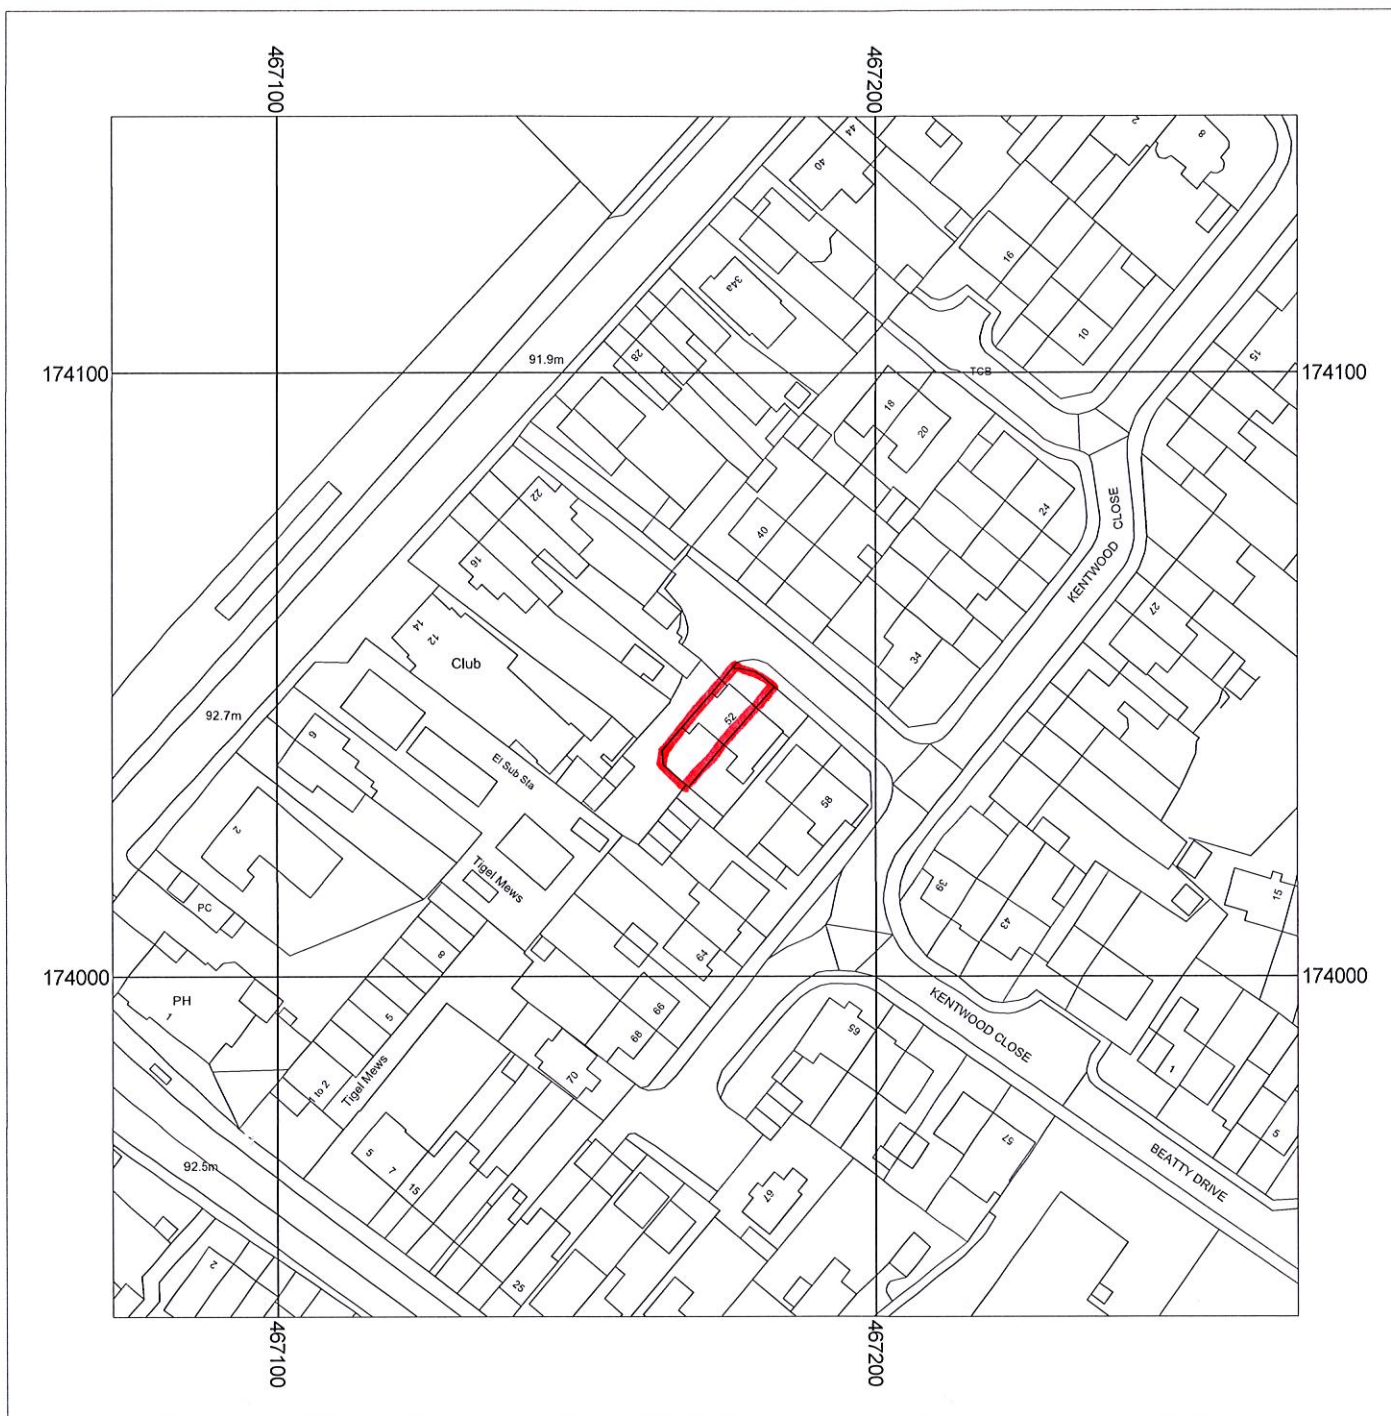

Metres
0 5 10 20 30 40 50

Scale: 1:1250

09996634

52 KENTWOOD CLOSE
RG30 6DH



Supplied by: Anglian Conservatories
License number: 100031961
Produced: 08/09/2017
Serial number: 1882982

Plot centre co-ordinates: 467172, 174043
Download file: 09996634.zip
Project name: 09996634

BLOCK PLAN



Os Licence number 100046950

Our Reference **09950634**

SCALE 1:500
0 20
METRES

Site Address

52 KENTWOOD CLOSE

R630 GDH.

91.9m

TCB

