


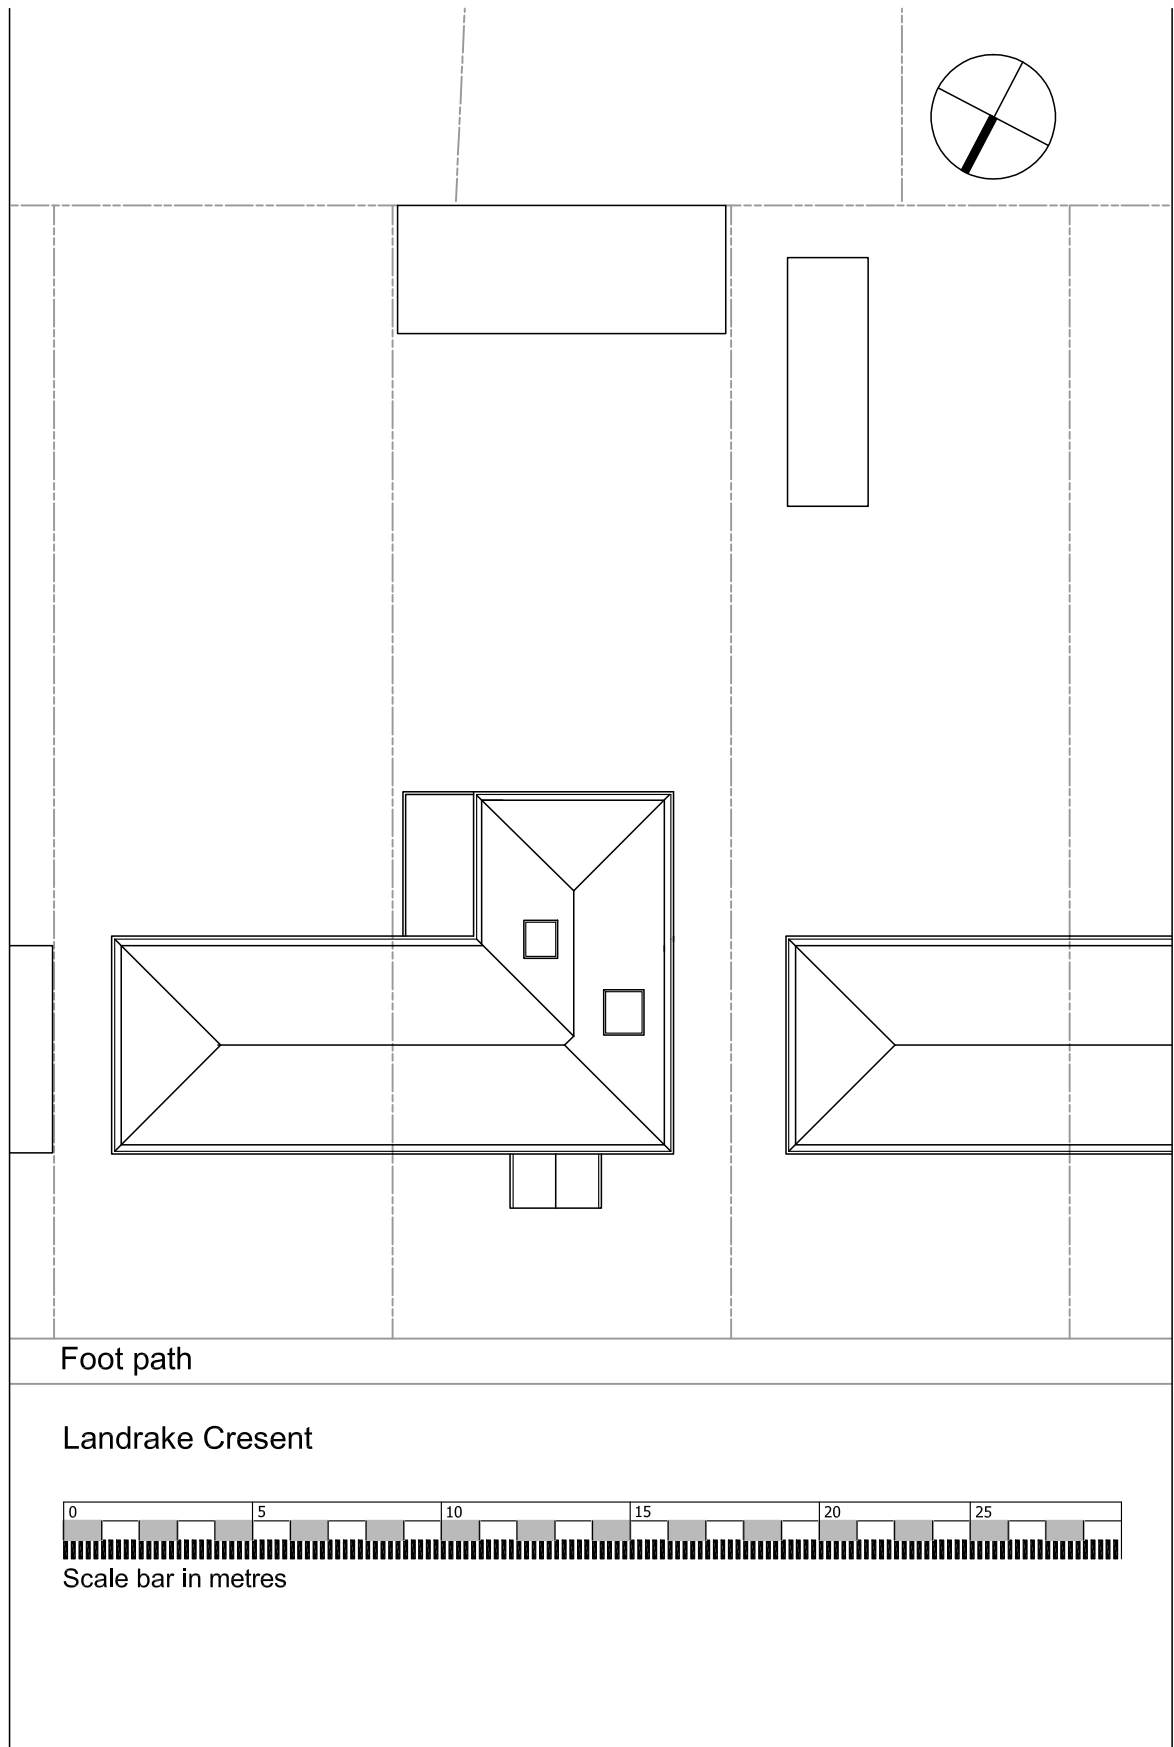

James Matley
Architect



Architects Registration Board

37 Granville Street
Bristol
BS5 9SW

M: 07813 854188
jamesmatley.co.uk

CLIENT
Mr & Mrs G Jeacock

JOB
23 Landrake Crescent
Reading
RG2 8AJ

TITLE
Block Plan

SCALE
1:200 @ A4

DRAWING NUMBER
6018-100

DATE
11/12

REV
*

PLANNING