

Notes

Where dimensions are not given, drawings must not be scaled and the master referred to Lambert Smith Hampton.
In the event of any dimensional conflict between Lambert Smith Hampton Drawings, the matter must be referred to Lambert Smith Hampton for clarification.
The Contractor must also refer to any separate Lambert Smith Hampton Specification to be read in conjunction with this drawing.

Revisions

A Areas, Bedroom, Storage, Kitchen, Wall and Window amendments.
B Bm store and Bedroom stores sizes changed.



United Kingdom House
180 Oxford Street
London
W1D 1NN
Telephone: +44 (0)20 7198 2000
Fax: +44 (0)20 7198 2001
www.lsh.co.uk

Client

Henderson UK Property Fund


Project

83 Broad Street
Reading
RG1 2AP

Drawing

Existing Basement Plan

Job No.		DWG No.	
0121281-LW-0000		001	
Scale	Date	Drawn	Checked
A3@1:100	05/09/2017	JR	SP

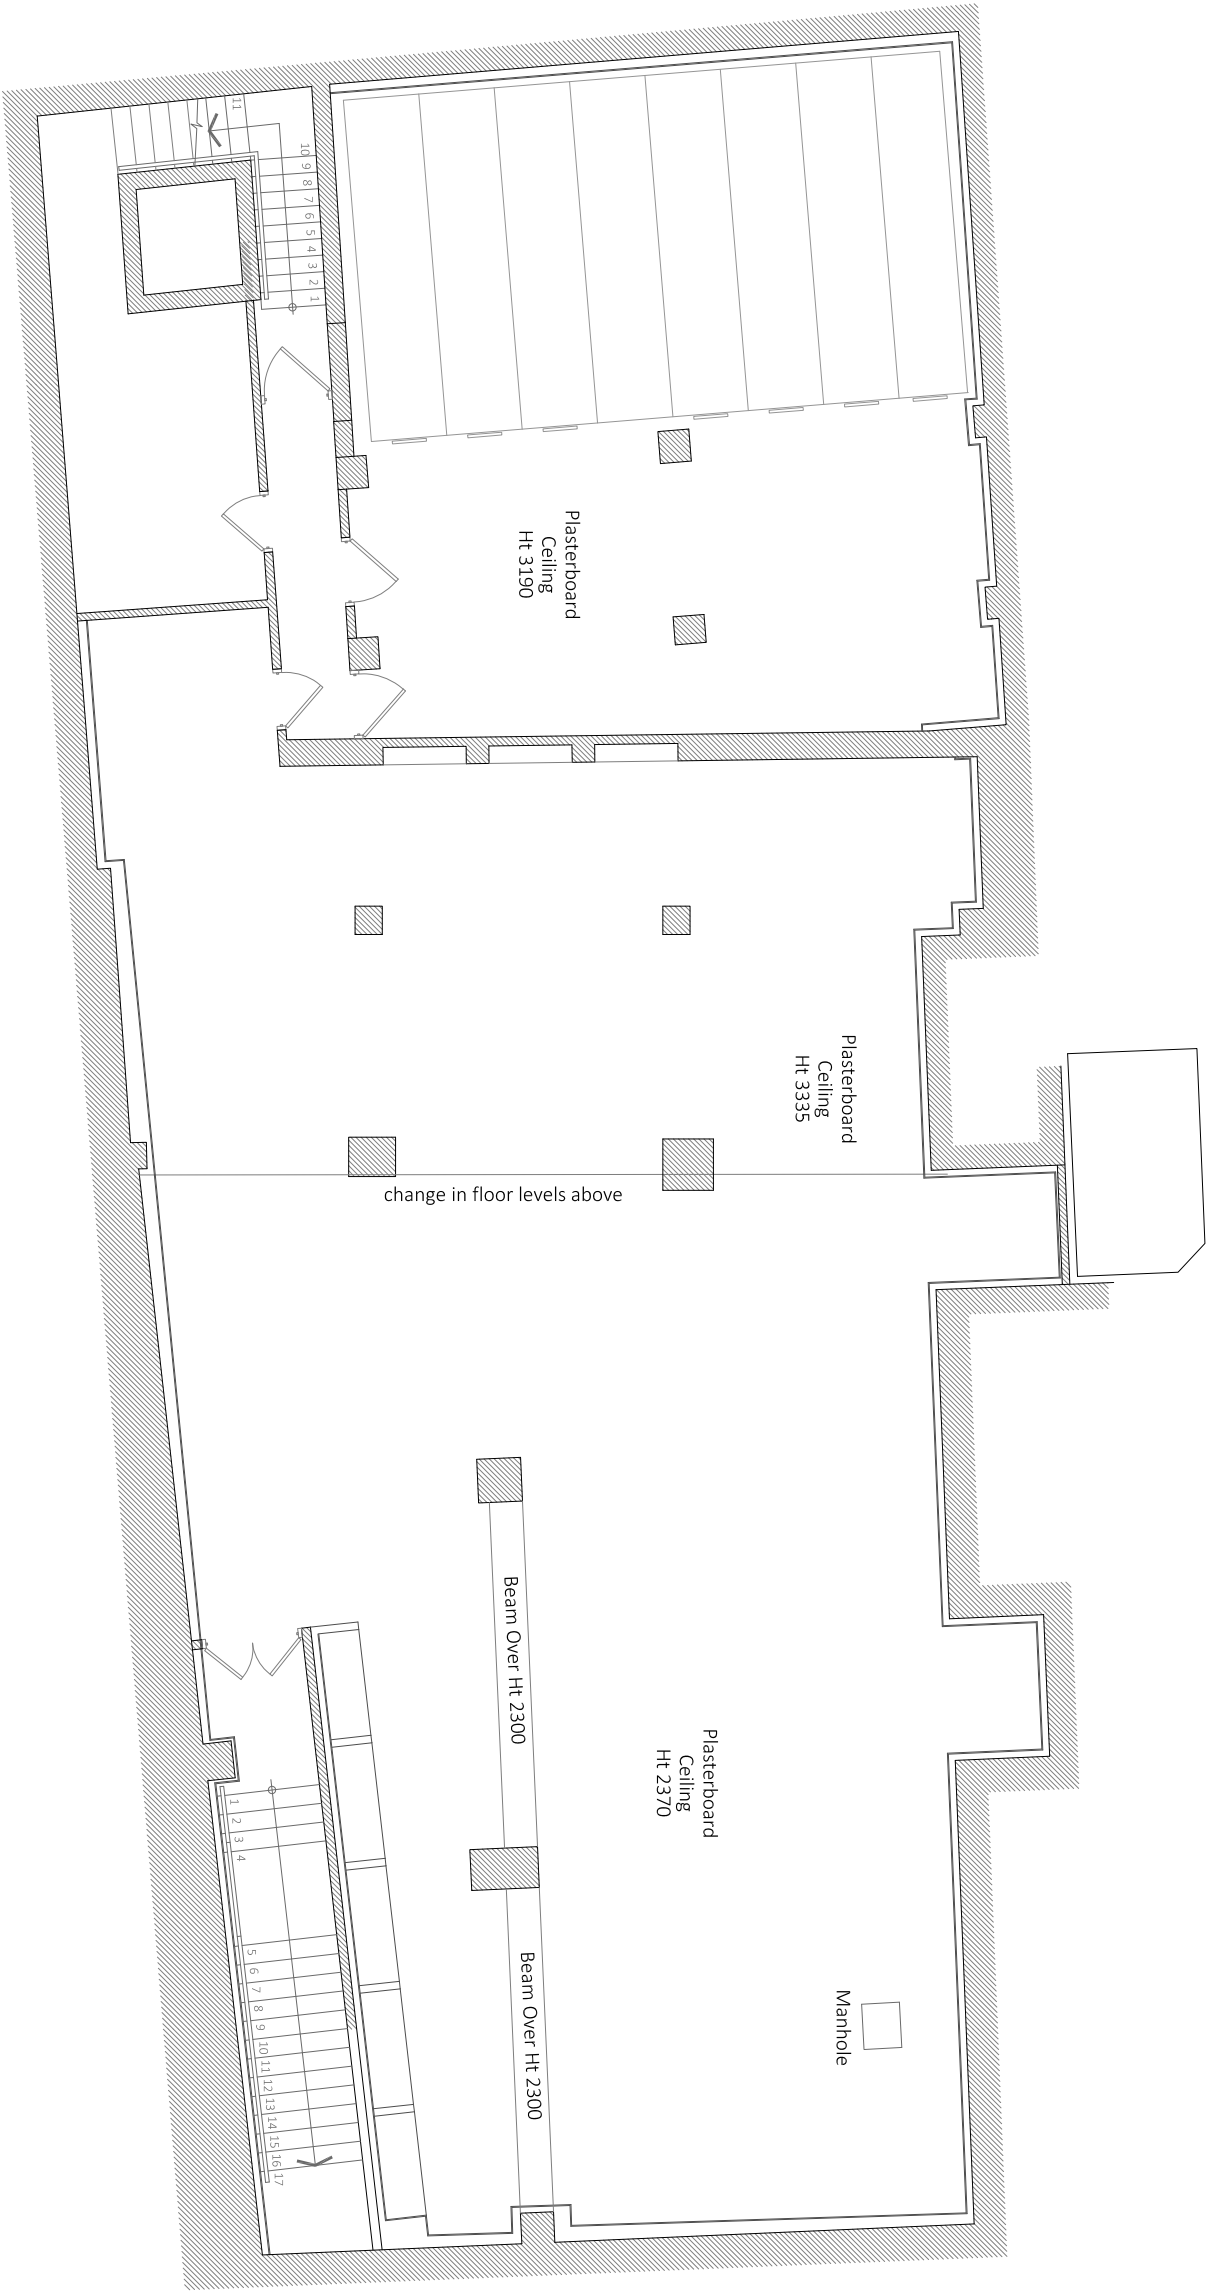

Existing Basement Plan

