




Block Plan (Scale 1:200)



Site Location Plan

(Scale 1:1250)

PLEASE NOTE THAT THE CURRENT OS-MAP AVAILABLE FOR THE LOCATION PLAN MAY NOT BE COMPLETELY ACCURATE OR UP TO DATE. PLEASE CONSULT THE PLANNING HISTORY FOR THE AREA FOR MORE UP TO DATE DEVELOPMENT.

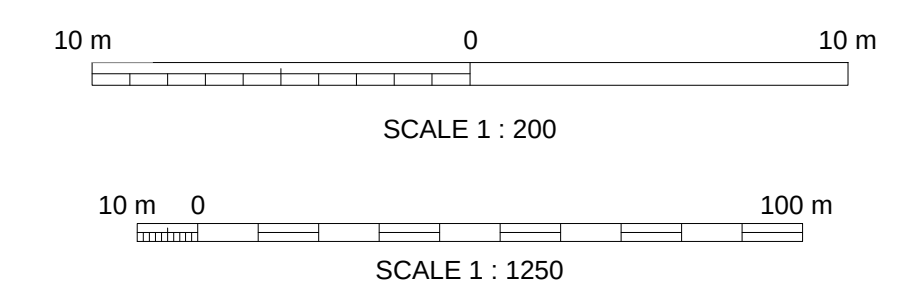

A	05 12 17	DA	JA	DA	ISSUED FOR BUILDING REGULATIONS
REV	DATE	DRN	CHKD	APPD	DESCRIPTION
DRAWING STATUS					

For Approval



E: info@bluebirdengineering.co.uk
T: 0118 9583 551 F: 0118 9583 563
A: 110 London Street, Reading, RG1 4SJ

CLIENT		Mr Hargun
PROJECT		928 Oxford Road Tilehurst
TITLE		Site Location Plan & Block Plan
DRAWN DA	DATE Dec 17	SCALE As Shown @ A1
DRG NO A-1000		REV A
© BLUEBIRD ENGINEERING LTD 2013		