


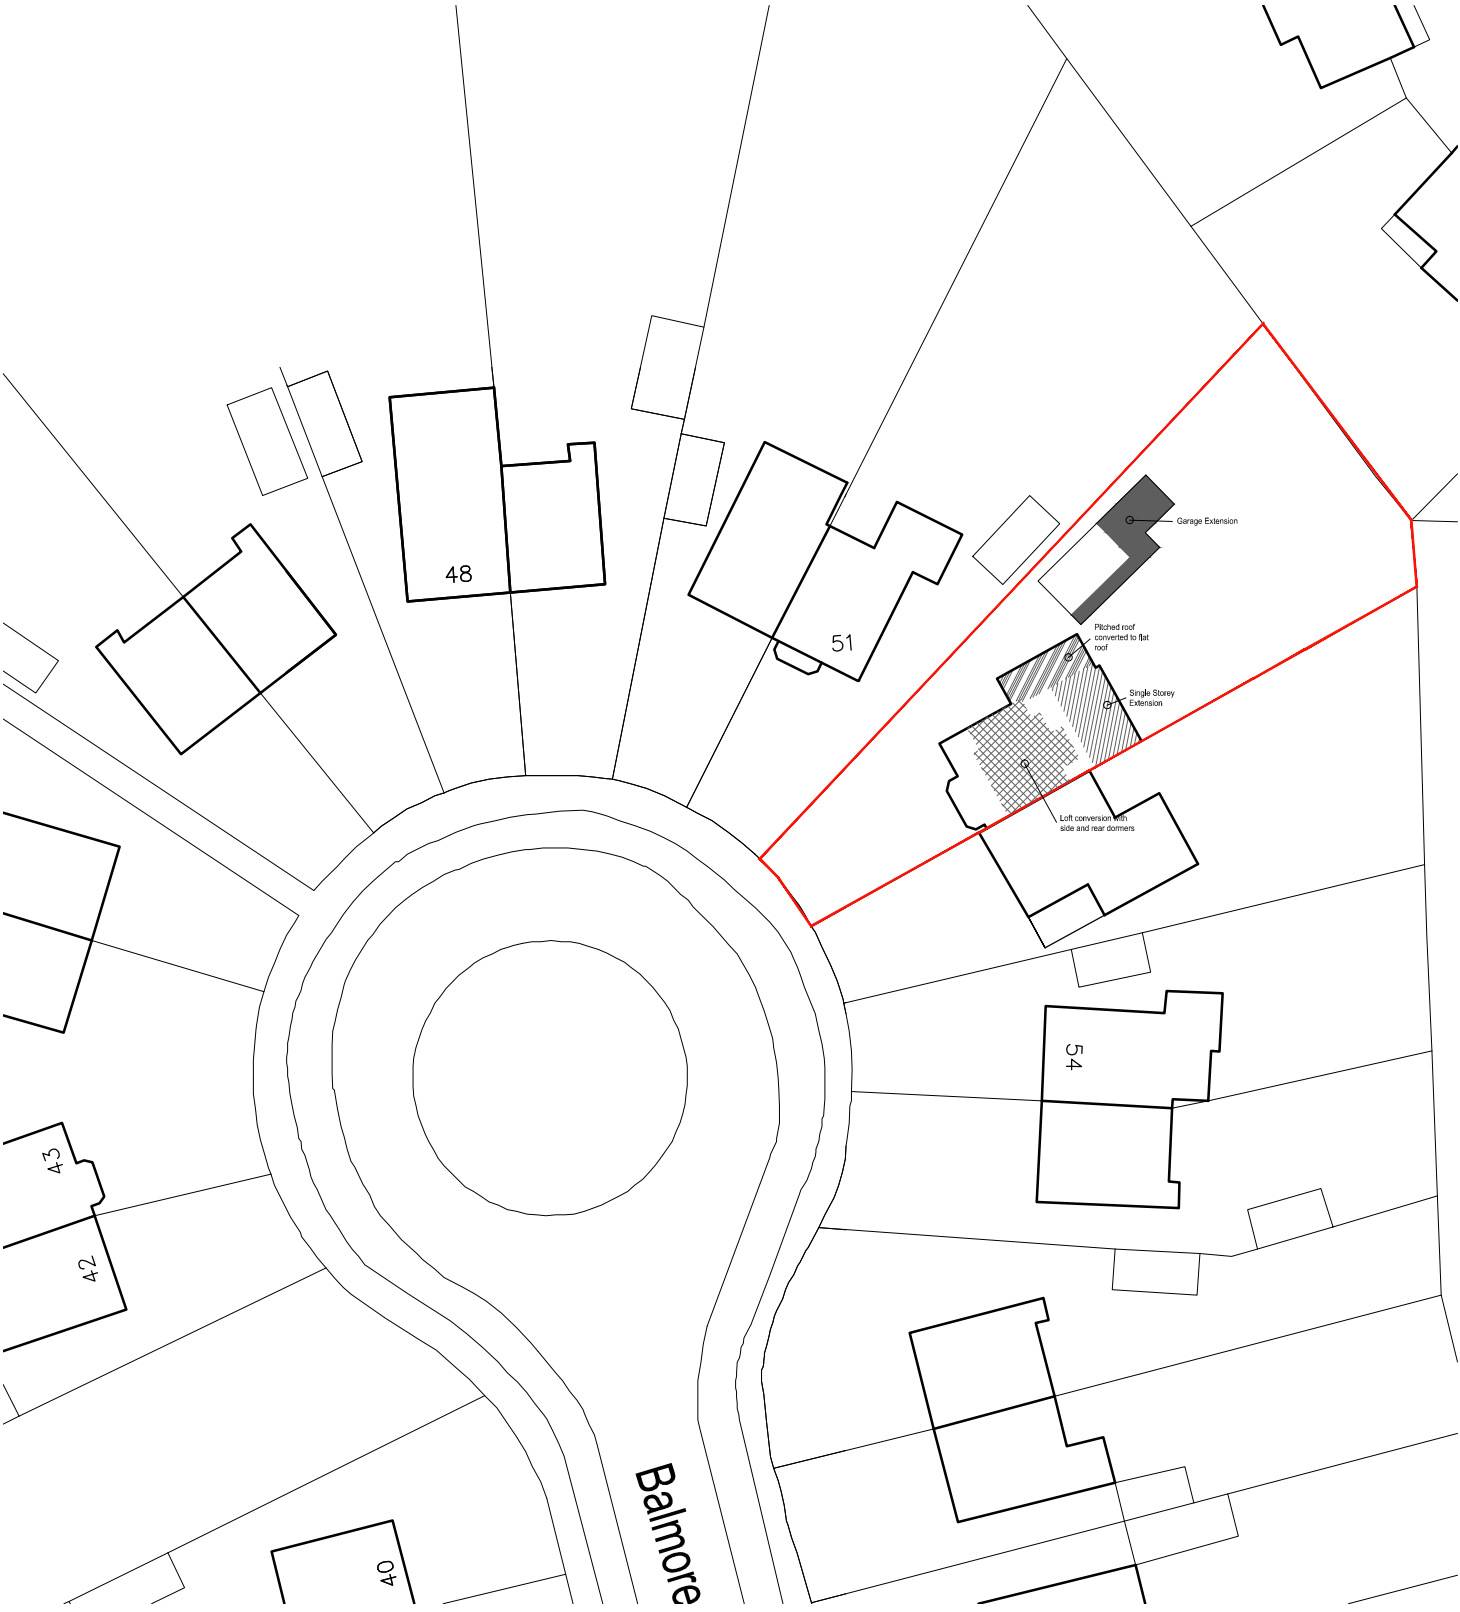

Block Plan 1:500

Disclaimer
THIS DRAWING MUST NOT BE SEALED UNLESS ISSUED FOR PLANNING PURPOSES.
ALL DIMENSIONS ARE TO BE VERIFIED PRIOR TO SETTING OUT, COMMENCING
WORK, OR PRODUCTION OF FABRICATION DRAWINGS.
REPORT ANY DISCREPANCIES TO THE SUPERVISING OFFICER IMMEDIATELY.
DRAWINGS MARKED AS 'DRAFT' ARE FOR APPROVAL ONLY AND NOT ISSUED FOR
CONSTRUCTION PURPOSES. COPYRIGHT ©

Rev	Description	By	Date



Location Plan 1:1250

1:500 scale Bar
This Drawing has been produced for printing onto A3 size paper,
If printing on any other size please use the scale bar below.

0m

5m

20m

40m

2.5m

10m

1:1250 scale Bar
This Drawing has been produced for printing onto A3 size paper,
If printing on any other size please use the scale bar below.

0m


12.5m

50m

100m

6.2m

25m

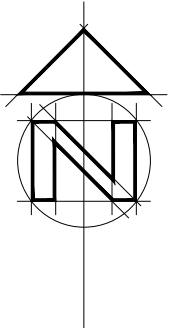

Day • Tanner Partnership

ARCHITECTURE
AND PLANNING

www.daytanner.co.uk

CLIENT **Mr Michie & Mrs Ivey-Michie**

JOB **52 Balmore Drive
Caversham, Reading**

DRG **Block and Location Plan**

Suite 1A
Market House
19-21 Market Place
Wokingham
Berkshire
RG40 1AP
0118 989 0808
info@daytanner.co.uk

SCALE 1:500/1250 DRAWN GH DATE April 2017

3470 / 203