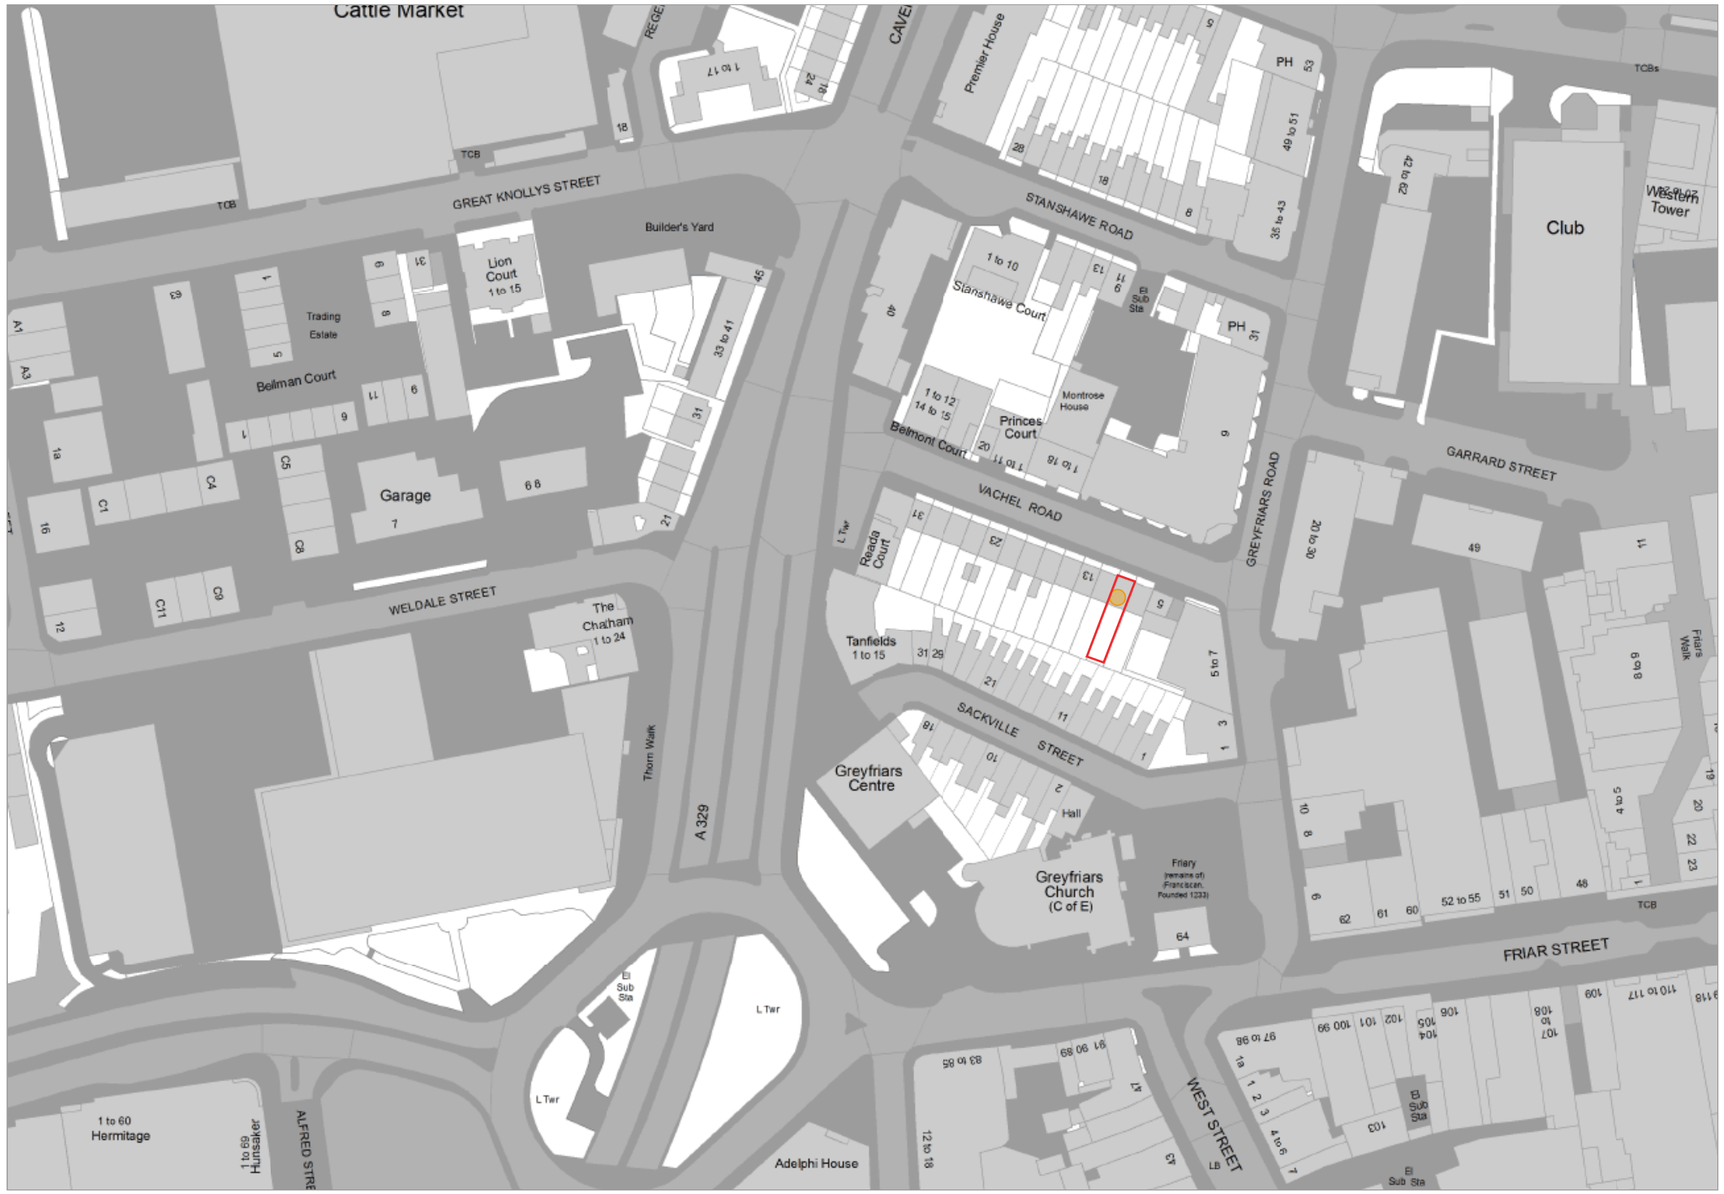


LOCATION PLAN
Scale: 1:250

0 25m 50m 75m 100m

SET
ARCHITECTURE

DO NOT SCALE OFF THIS DRAWING. ALL DIMENSION SHALL BE CHECK AND CONFIRMED WITH SITE REP. AND ANY DISCREPANCIES BETWEEN THE DRAWINGS AND SITE SHALL BE REPORTED TO PM.THIS DRAWING TO BE READ IN CONJUNCTION WITH ENGINEERS SPECIFICATION AND DETAILS. FOR CONSTRUCTION INFORMATION PLEASE REFER TO ALL DRAWINGS AND SPECIFICATION OF WORKS. FOR ANY STRUCTURAL STEELWORKS DETAILS PLEASE REFER TO STRUCTURAL ENGINEER'S DRAWINGS & CALCULATIONS.

The copyright of the drawing and designs remains with ATELIER SET ARCHITECTURE. All copies are only for information about the application, they may not be used for any other purpose without the express written permission of Atelier Set Architecture.

N

CLIENT

Jiggens Property Ltd.
9 Vachel Road, RG1, Reading, UK
T. +44 (0) 7917005869
Jack@jiggensproperty.com

ARCHITECT

Atelier Set Architecture
67 Wingate Square, SW4 0AF, London, UK
T. +44 (0) 2031 5015 17
www.atelier-set.com

PROJECT TITLE

Nine Vachel Road

PROJECT ADDRESS

9 Vachel Road, RG1, Reading, UK

SHEET TITLE

LOCATION PLAN
Rev 03

| SCALE | DATE |
|---|---|
| 1/1250 | 2018/05/02 |
| DRAWN | SHEET NO |
| SET | 2 |