


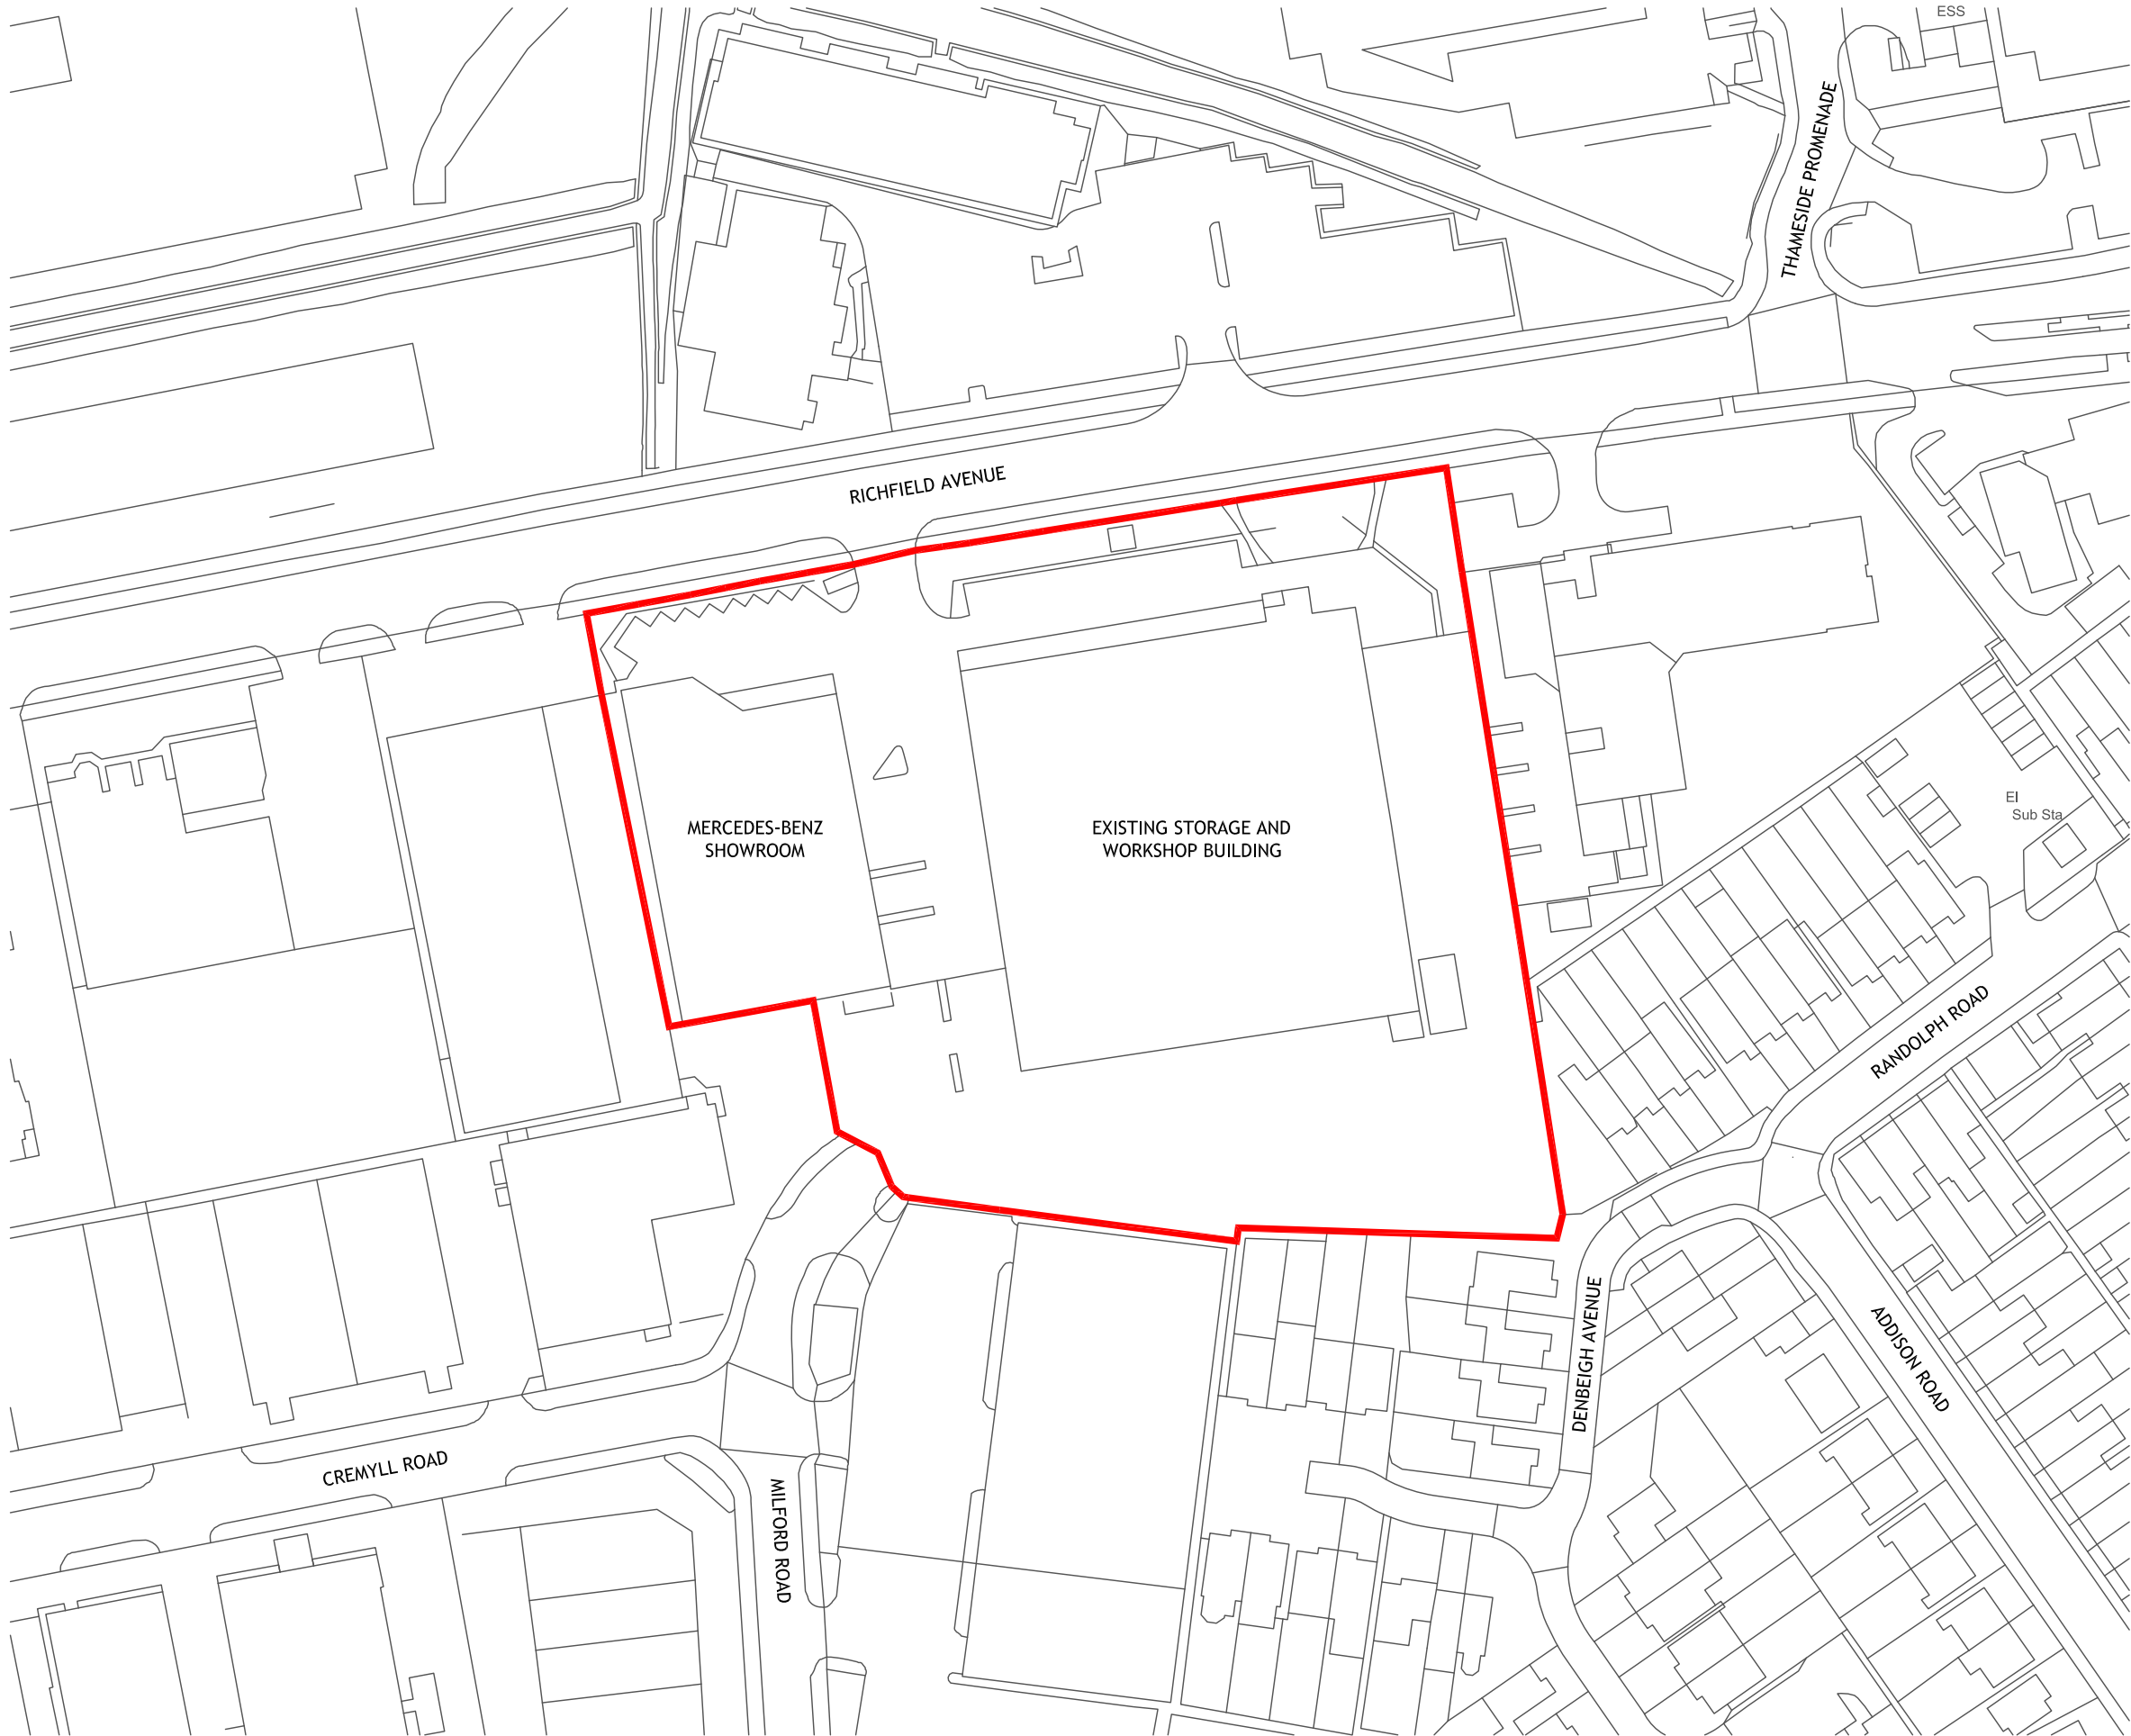

Notes:
The contractor must verify all dimensions on site before commencing any work on shop drawings, do not scale from this drawing
McBains Ltd copyright

BIM Transmittal Disclaimer
McBains Ltd makes no express or implied warranties with respect to the character, function, or capabilities of the data (inclusive of 3rd party data incorporated within), or the suitability of the data for any particular purpose beyond those originally intended by McBains Ltd. Please refer to our standard terms and conditions for further details.



5 0 5 10 15 20 25
SCALE 1:1000 m

SITE BOUNDARY

P1 ISSUED FOR PLANNING 20/11/17

Revision	Amendment	Date
L.K	M.B	M.B
Drawn by	Reviewed by	Approved by
58929	NOV-17	1:1000 @ A3
MCB Number	Date created	Scale @ A3

McBains

McBains Ltd
5th Fl, 26 Finsbury Square London EC2A 1DS
+44 (0)20 7786 7900 mcbains.co.uk

Client
VERTU MOTORS

Project
MERCEDES-BENZ
RICHFIELD AVENUE, READING, RG1 8EQ

Drawing Title
SITE LOCATION PLAN

ARCHITECTURE

Drawing / Document Reference	Status
MER01 · MCB · XX · SI · DR · A · 0080	D5 · P1
Project Item Originator Zone Level Type Discipline Number	Suitability Revision

Ordnance Survey, (c) Crown Copyright 2016. All rights reserved. Licence number 100022432

1

SITE LOCATION PLAN
1:1000