


Rev.	Date	Note	Author	Checked

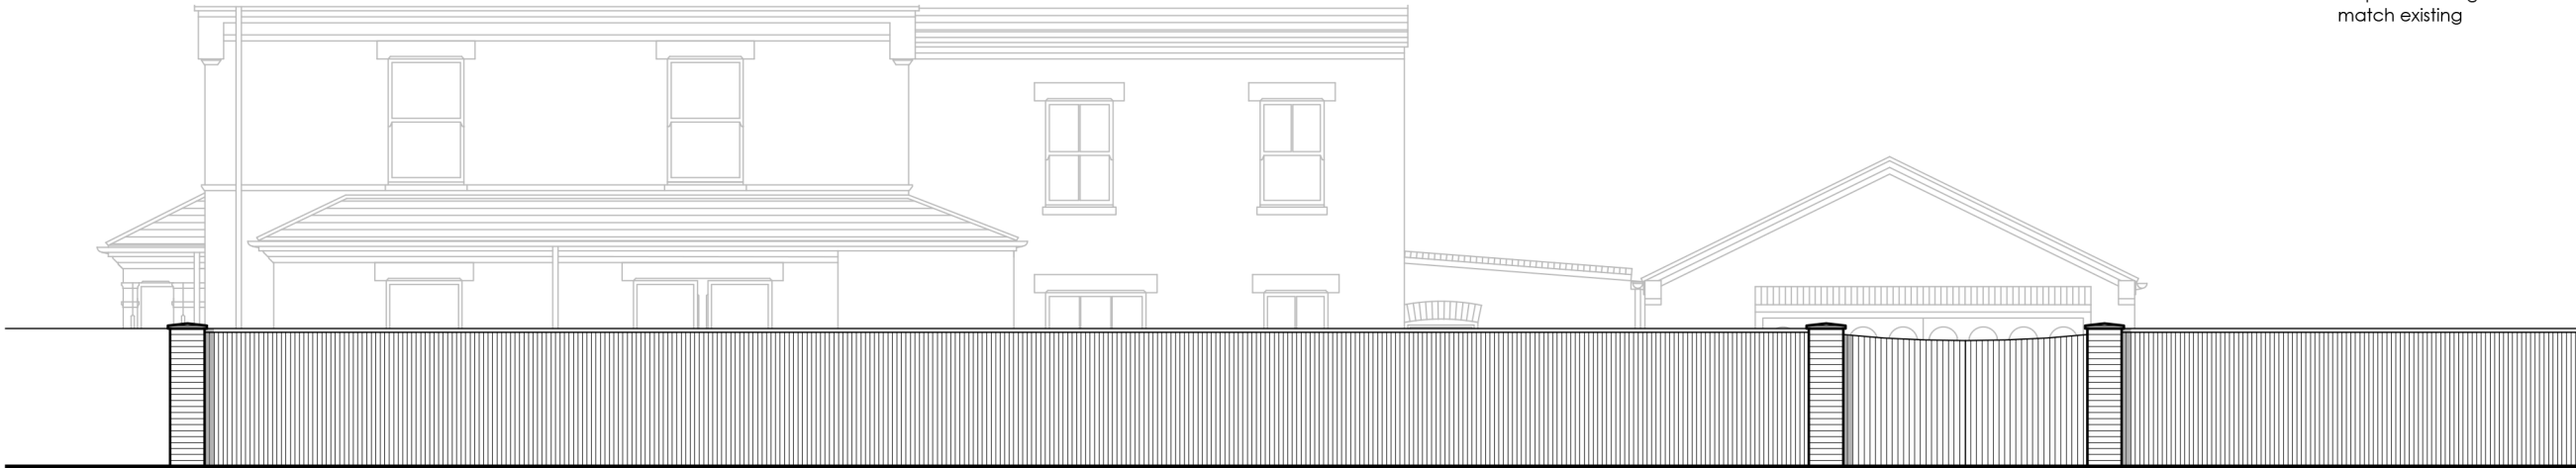

PROPOSED GARDEN FENCE STREET ELEVATION (GLEBE ROAD)



EXISTING GARDEN FENCE STREET ELEVATION (GLEBE ROAD)



Project	House Alterations and Extension 19 Christchurch Gardens Reading RG2 7AH					Drawing	Extg & Propd Boundary Fence Elevations				
						Job-Dwg Number	15038-PL-12			Rev.	-
Client	Mrs Peggy Newton					WESTON + CO ARCHITECTS Watlington House 44 Watlington Street Reading, RG1 4RJ T. 0118 375 0252 www.weston-co.com					
Status	Planning										
Scale	1/100		Sheet Size A3								
Author	AS	Checked	CTW	Date	13/10/2017						