



Abbey Court
Boarley Lane
Maidstone
ME14 3DD

Tel: 01622 266 266


the **space**studio[™]
architects & designers

15 a The Orb
Albion street
jewellery quarter
birmingham
B1 3ED

tel: 0121 212 9615
fax: 0121 233 4090
design@thespacestudio.com
www.thespacestudio.com

Sapphire Plaza -Ground Floor Car Park

Security fence, access upgrade

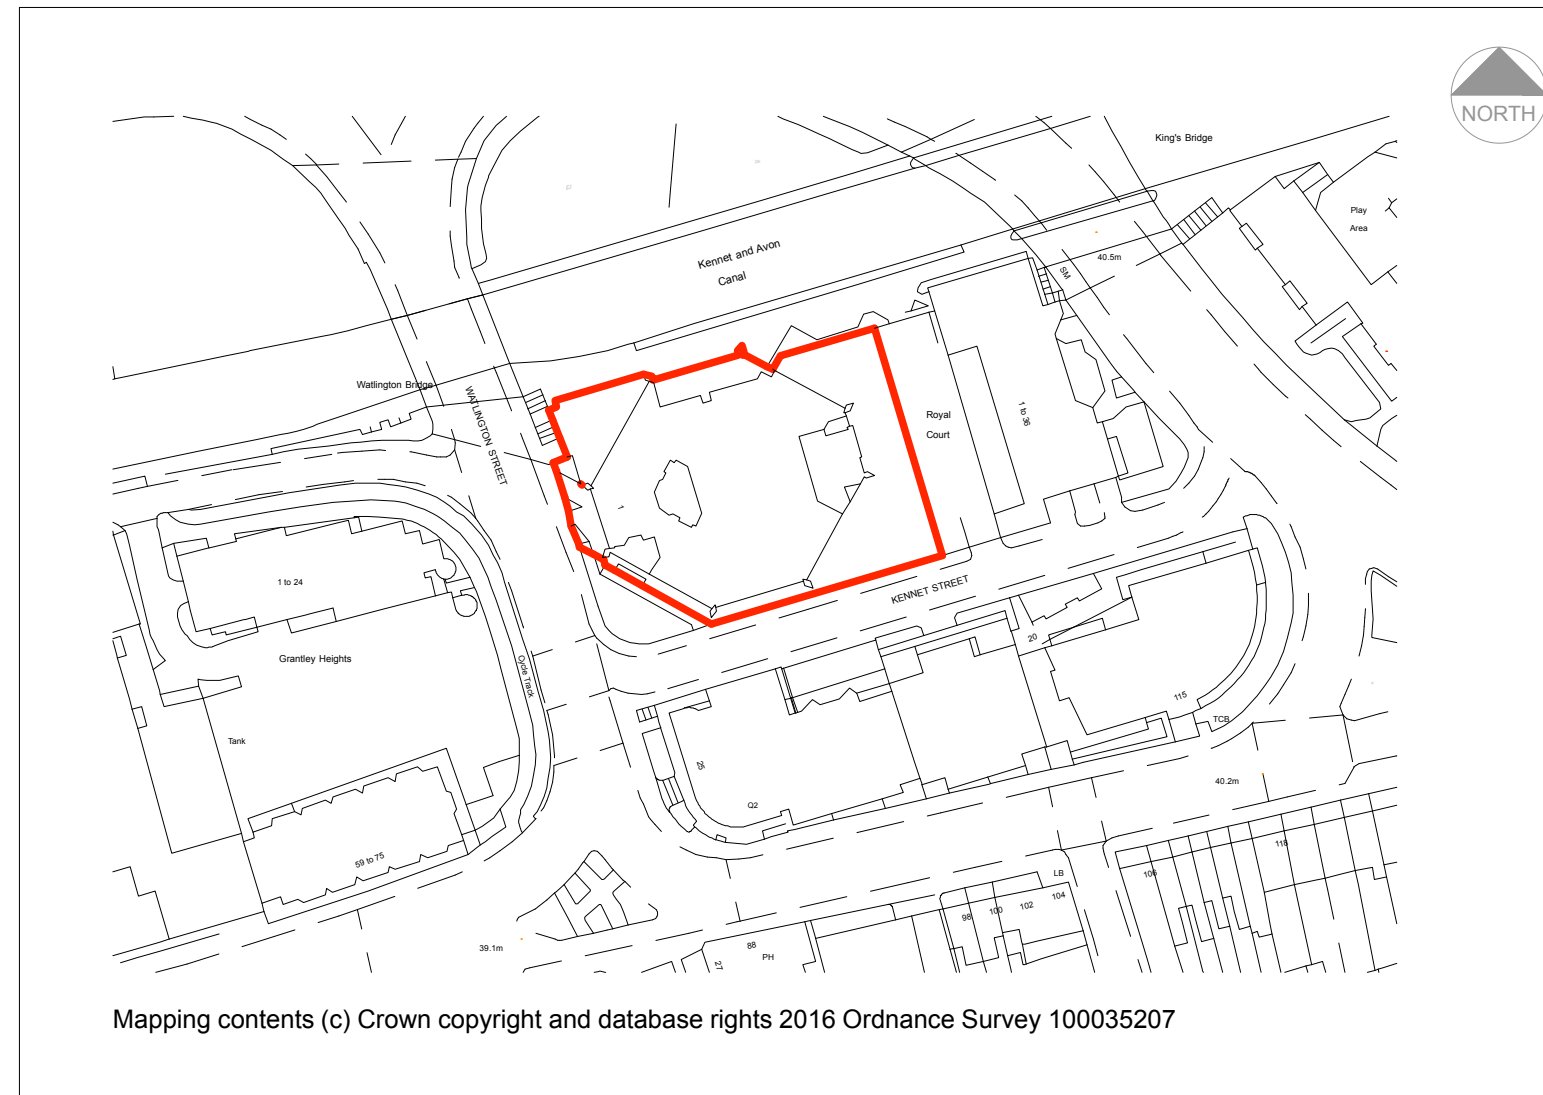

LOCATION PLAN -SCALE -1:1250 @ A3

