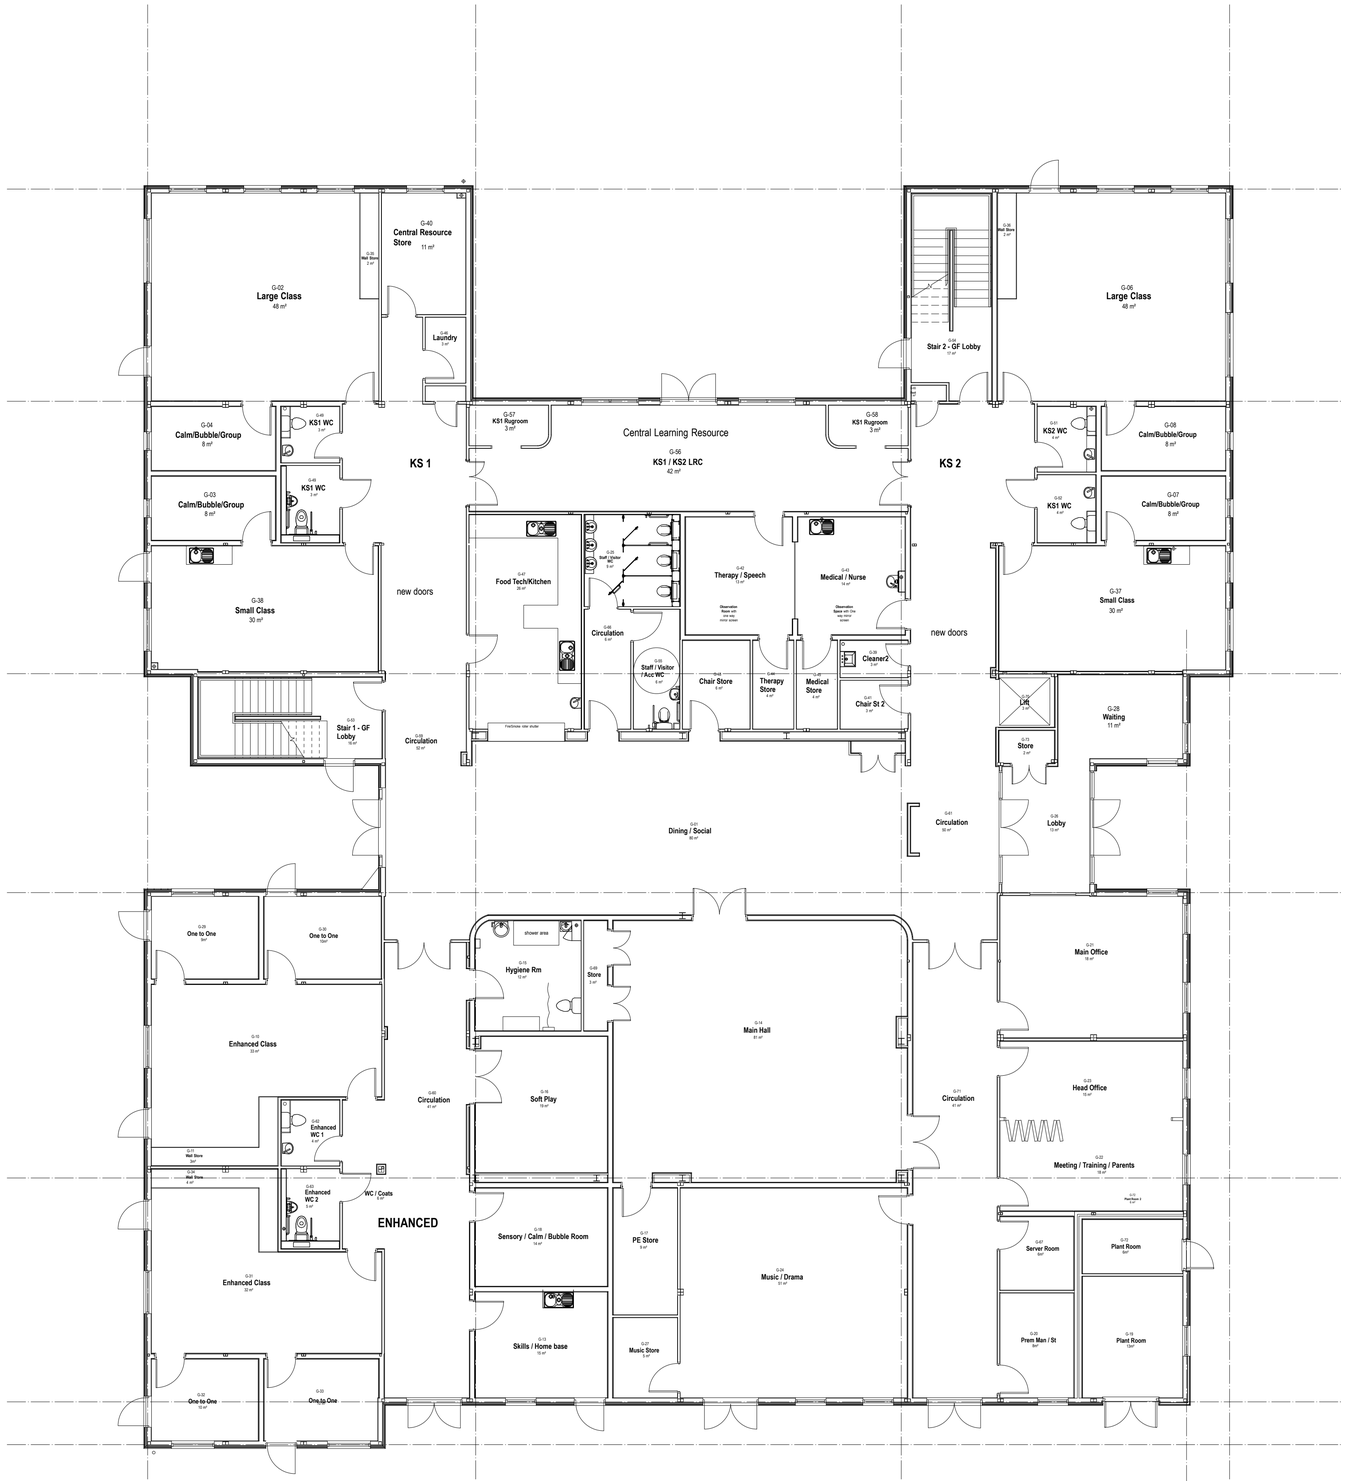

Ground Floor Layout (Existing) 1 100 @ A1 1 200 @ A3

N

0 2 4 6 8 10m

rev	date	drawn by	Comments

Client: NAS (Thames Valley School)

Project: Thames Valley School Expansion

Drawing: Ground Floor Layout GA (as existing)

Drawing number: 2016 16 PL 01 Scale: 1: 100 @ A1

Revision drawn by: ME

Date: 2016/11/18 BIM Ref.

mark ellerby architects

Studio 15, Glove Factory Studios, 1 Brook Lane, Holt, Bradford on Avon. BA14 6RL

t +44 (0)2030 023970
m +44 (0)7522 613092
e markellerbyarchitect@gmail.com