



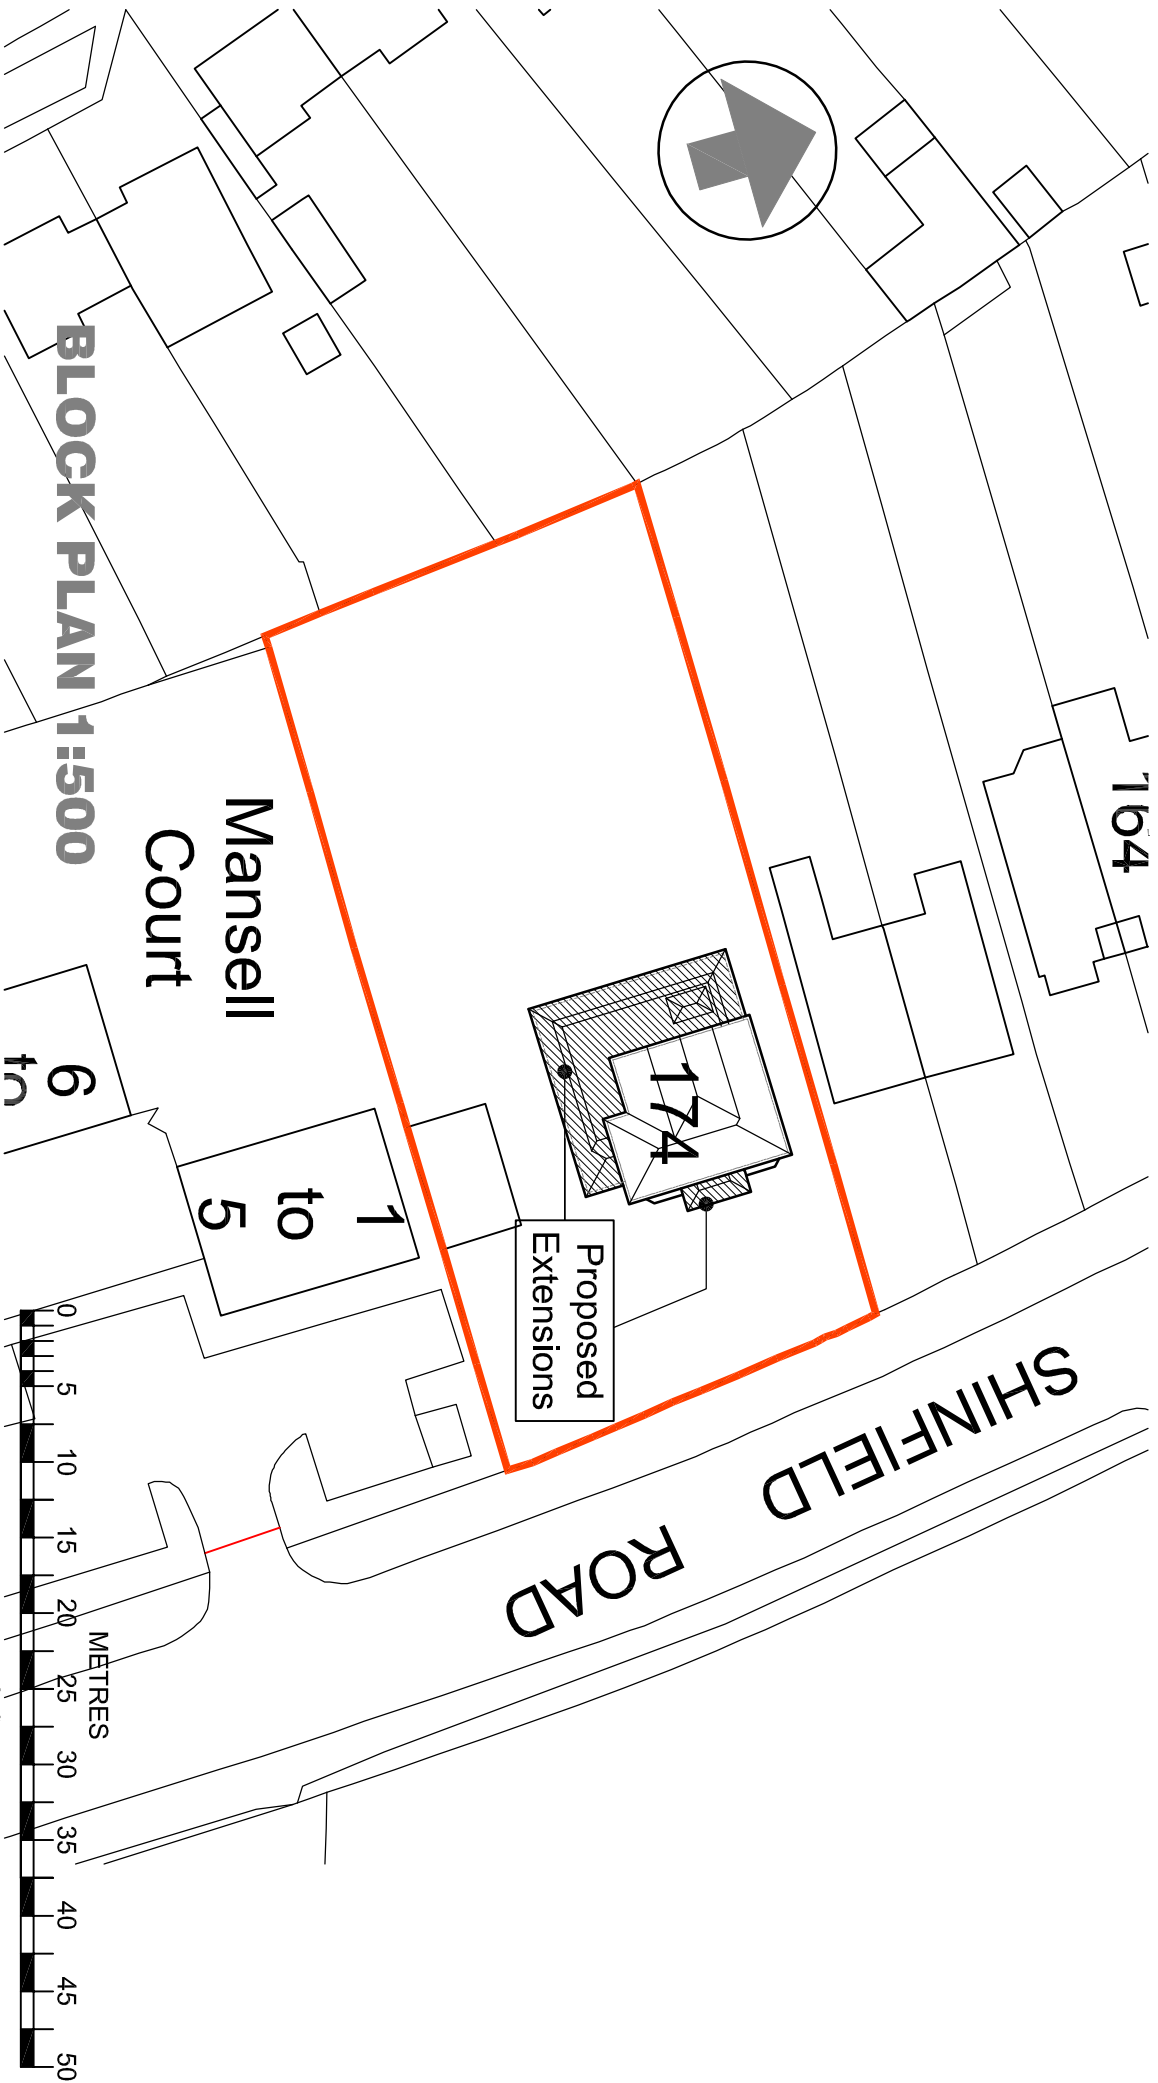

HAWKEDON DEVELOPMENTS

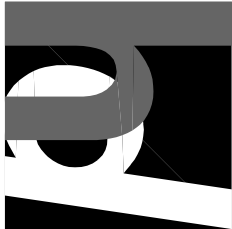

Oakwood House
14 High Tree Drive Earley
Reading Berkshire RG6 1EU
0118 935 3655
info@ihaltld.co.uk

Project	Proposed Extension & Alterations at 174 Shinfield Road, Reading, RG2 7DT
Title	Block Plan
Client	Mr & Mrs Akif Manzar

Drawn	Scale	Date
IRH	1:500 @ A4	Jan 2018
Drawing No	Rev	
H1356.10		

All dimensions to be checked on site prior to the commencement of any construction. This drawing may not be reproduced in any part or form without the written consent of Hawkedon Developments Ltd.

ALL COPYRIGHTS RESERVED