


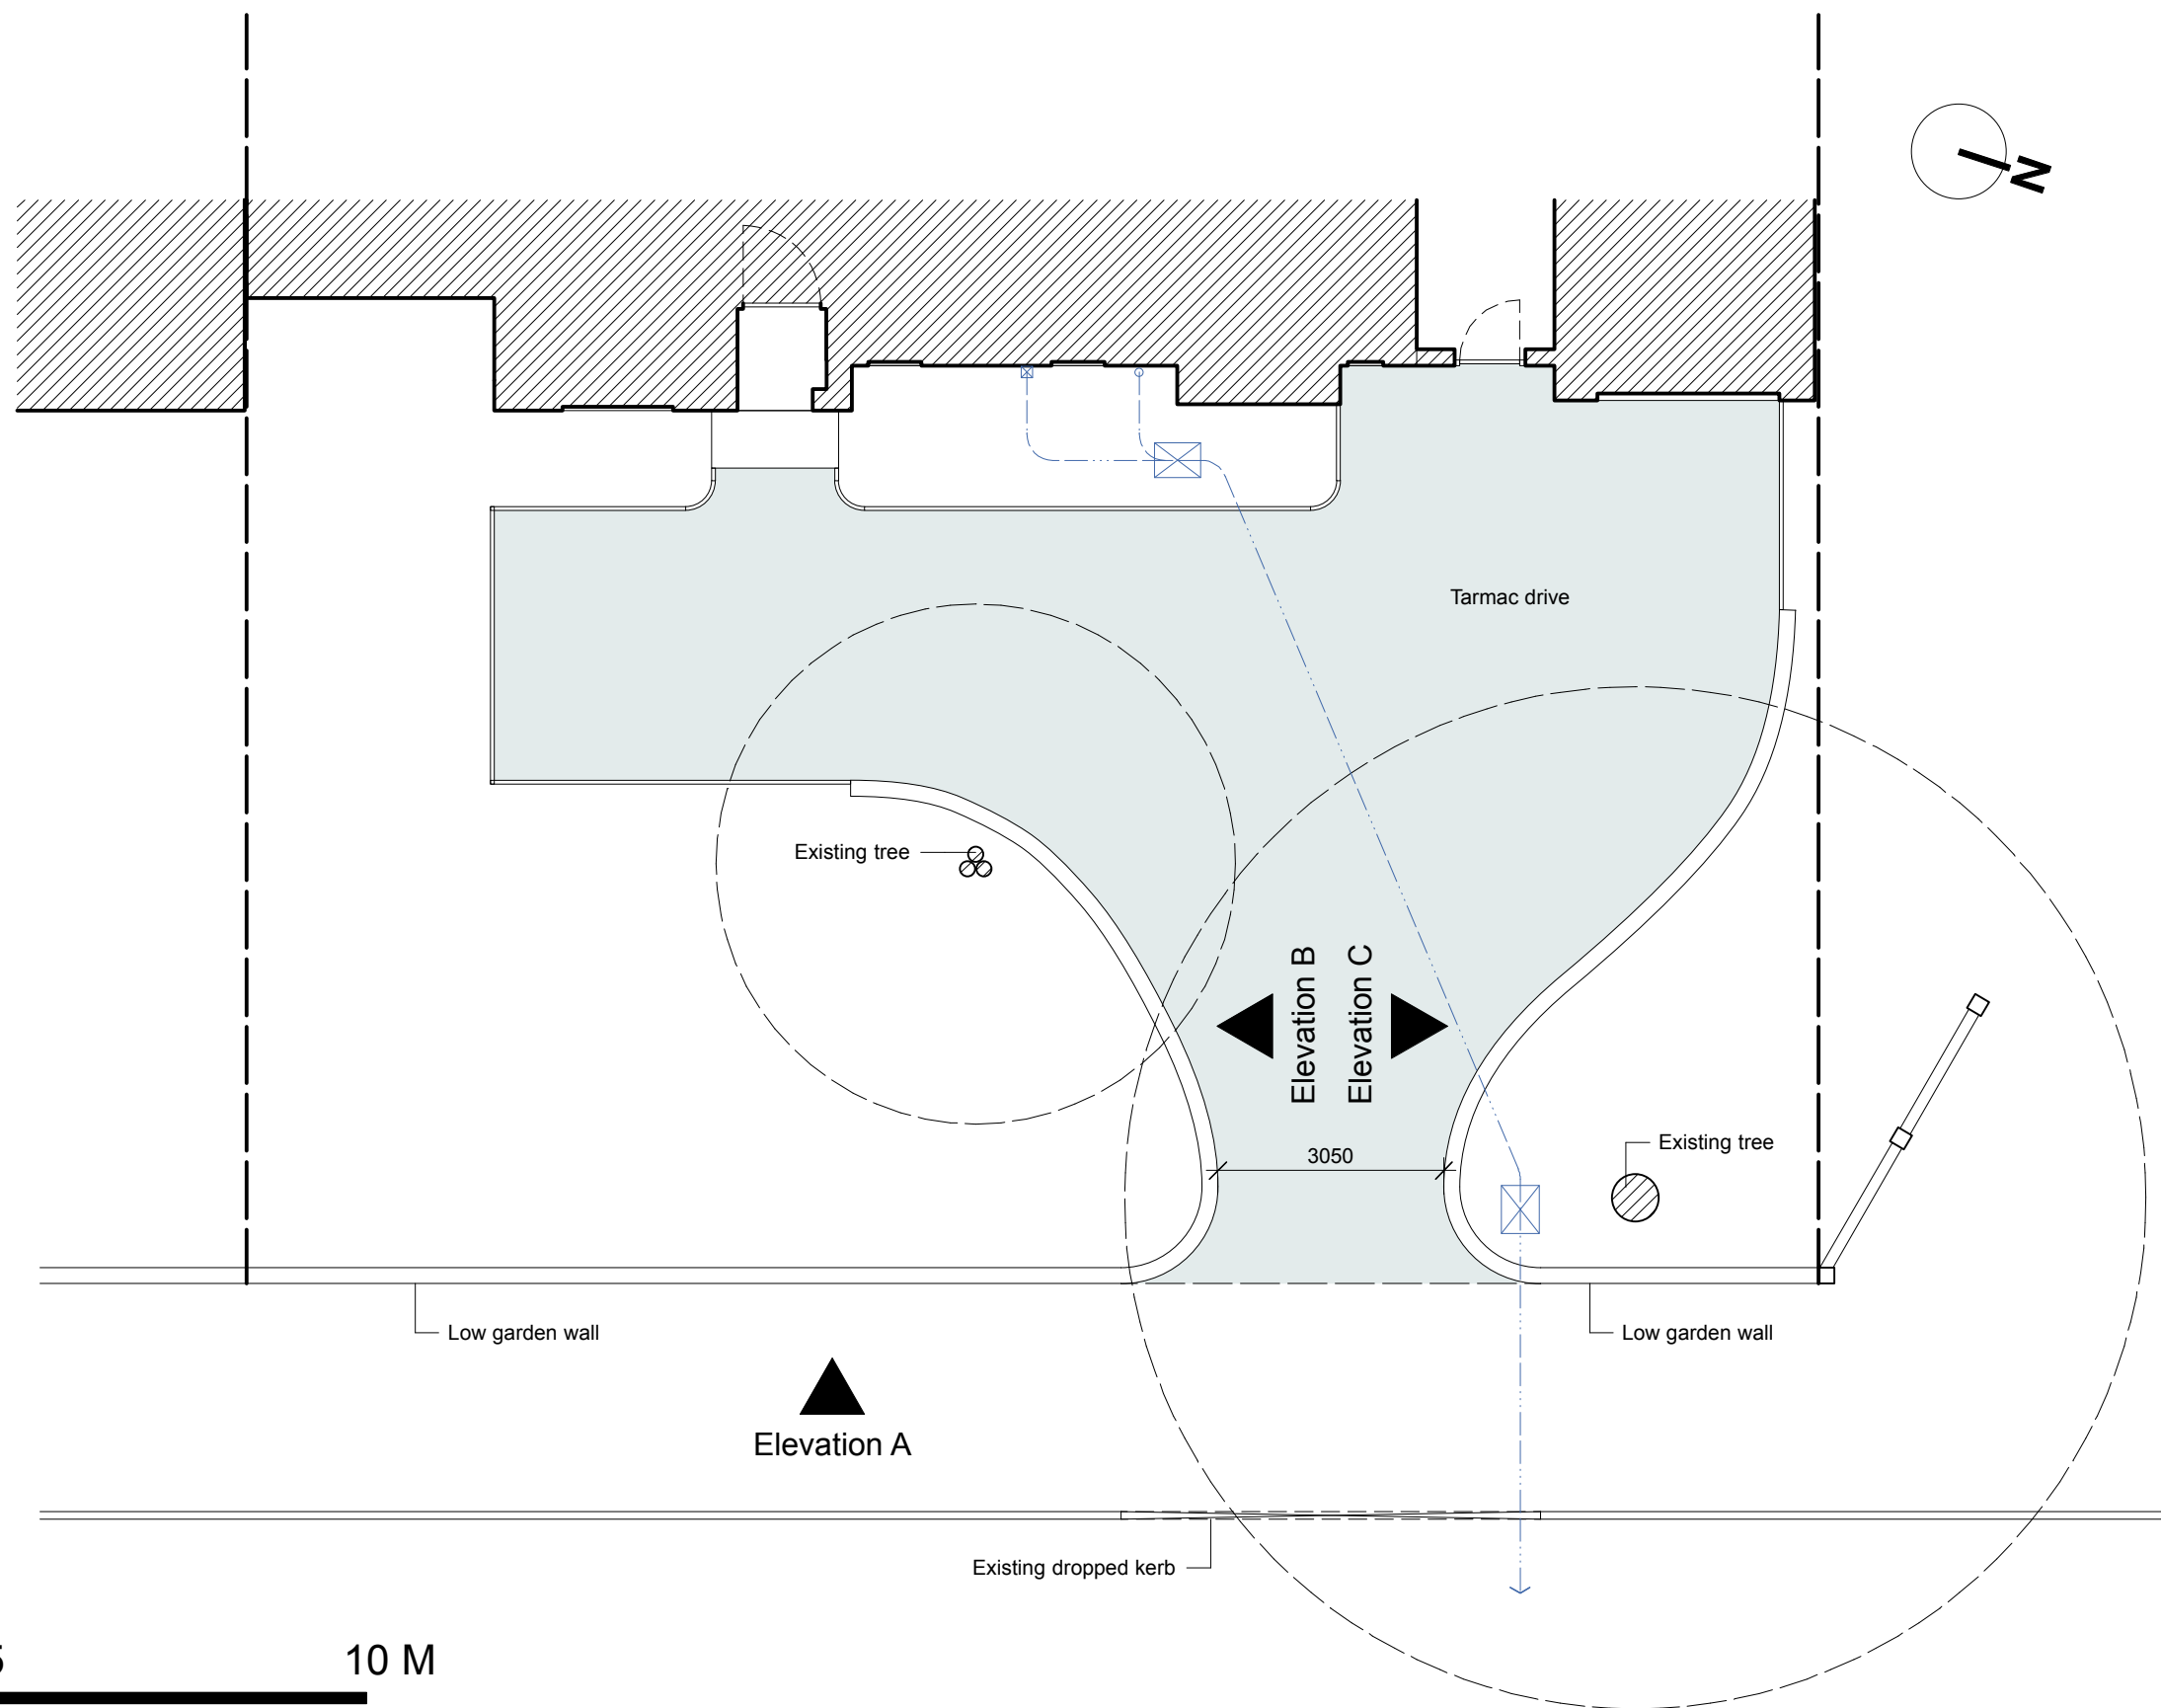

Milton Architects Limited
 Old Stables Court The Parade
 Marlborough SN8 1NE
 T: 01672 514354 M: 07795 414675
 mail@miltonarchitects.co.uk

Project : 82 Shinfield Road
 Reading
 Garden wall and entrance gates
 Contents : Existing plan

milton architects

Scale : 1:100 @ A3

Date : September 2017

Drawing: **1710 / 02_002**