
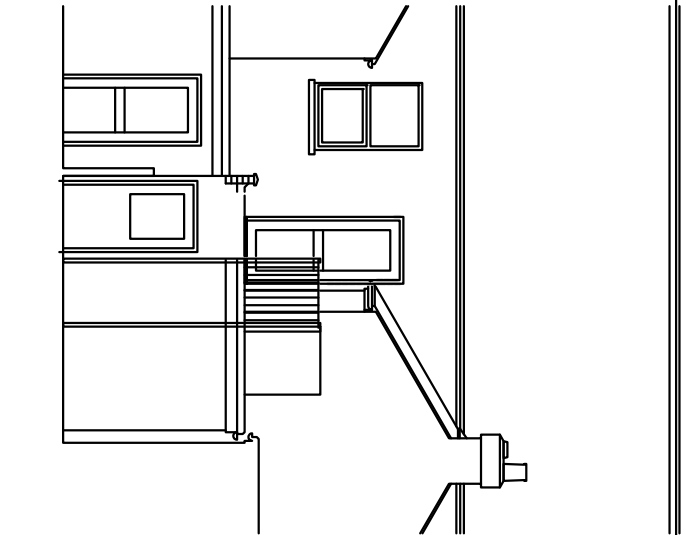
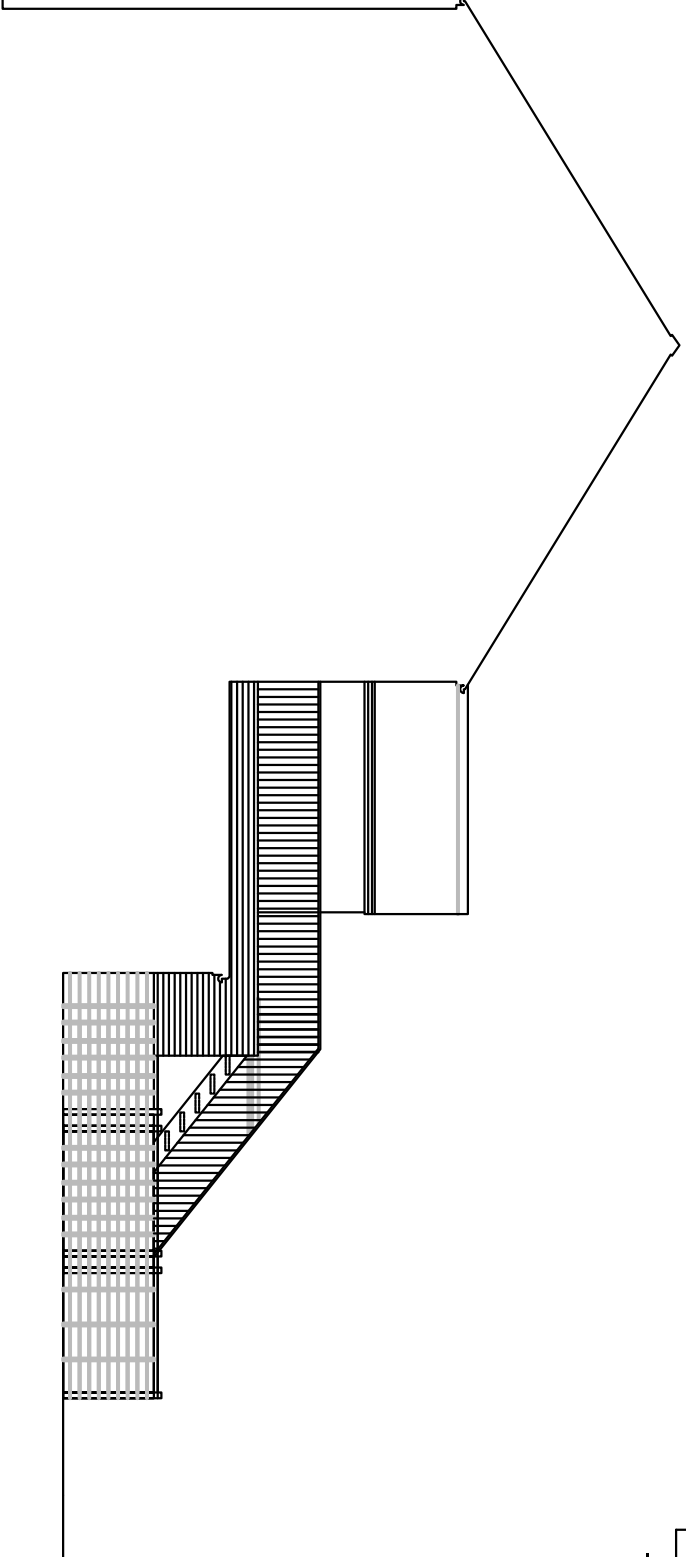


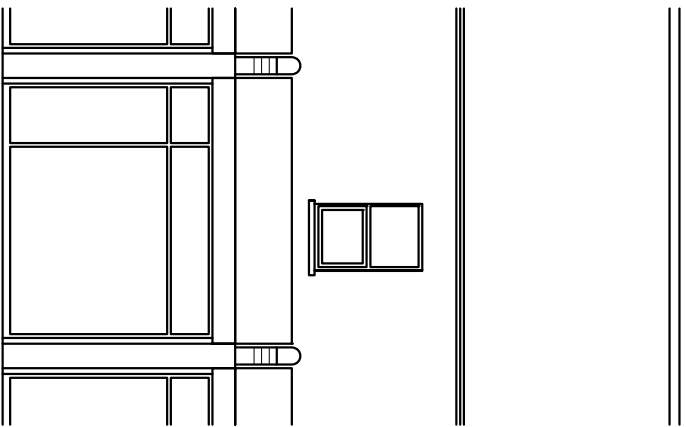



No.	Revision	Date

Front elevation



Sectional Side elevation

Rear elevation

1/100

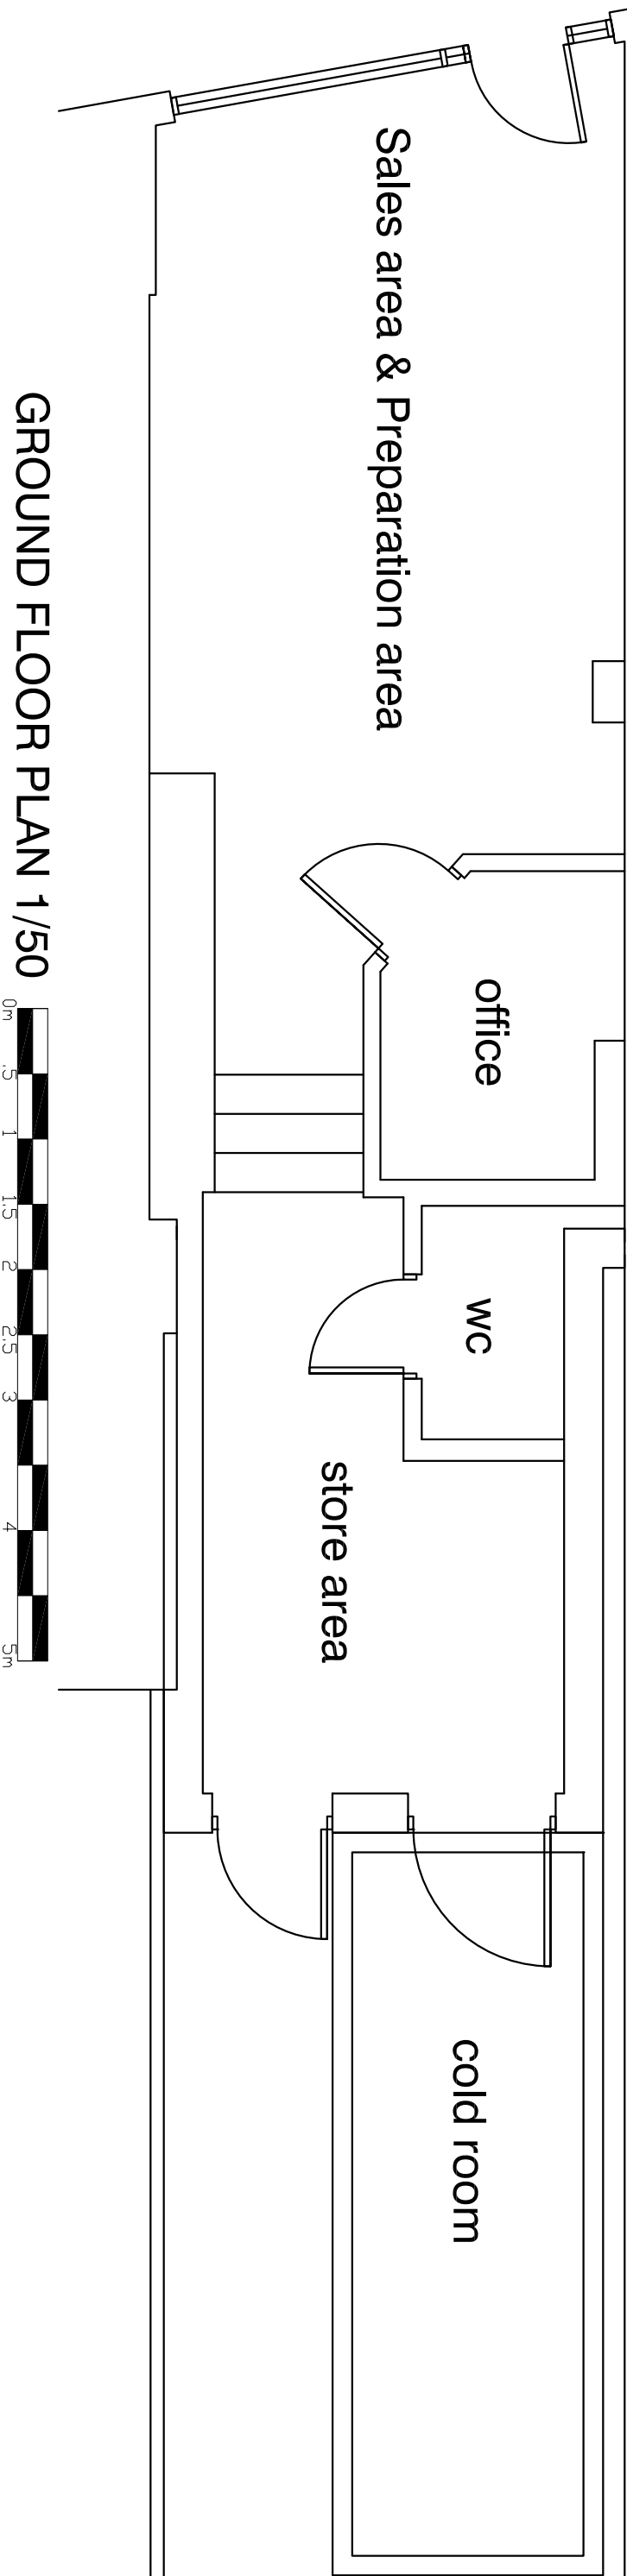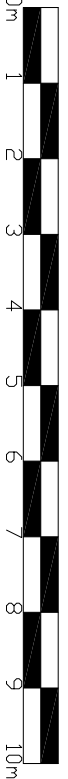

GROUND FLOOR PLAN 1/50

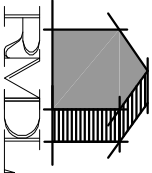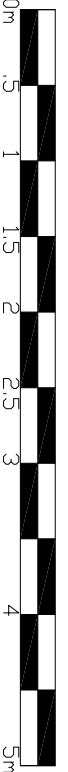

RAMMURTI DESIGN LTD
ARCHITECTURAL & PLANNING SERVICES
268 TILGHURST ROAD, READING RG30 2NE
TEL/FAX: 01189510628 MOB: 07799883574

Proposed Change of Use from A1 Sandwich Bar to
A5 Hot Food Takeaway
at 142 Wokingham Road, Earley, RG6 1JL

Existing Ground floor plan and Elevations
Scale: 1/50 & 1/100
Date: Nov 2017

WR:P3 Rev -