




Location Plan:
1 - 55 Redesdale Court -
Bamburgh Close,
Reading. Berks. RG2 7UD.
Scale 1: 1250 @ A3

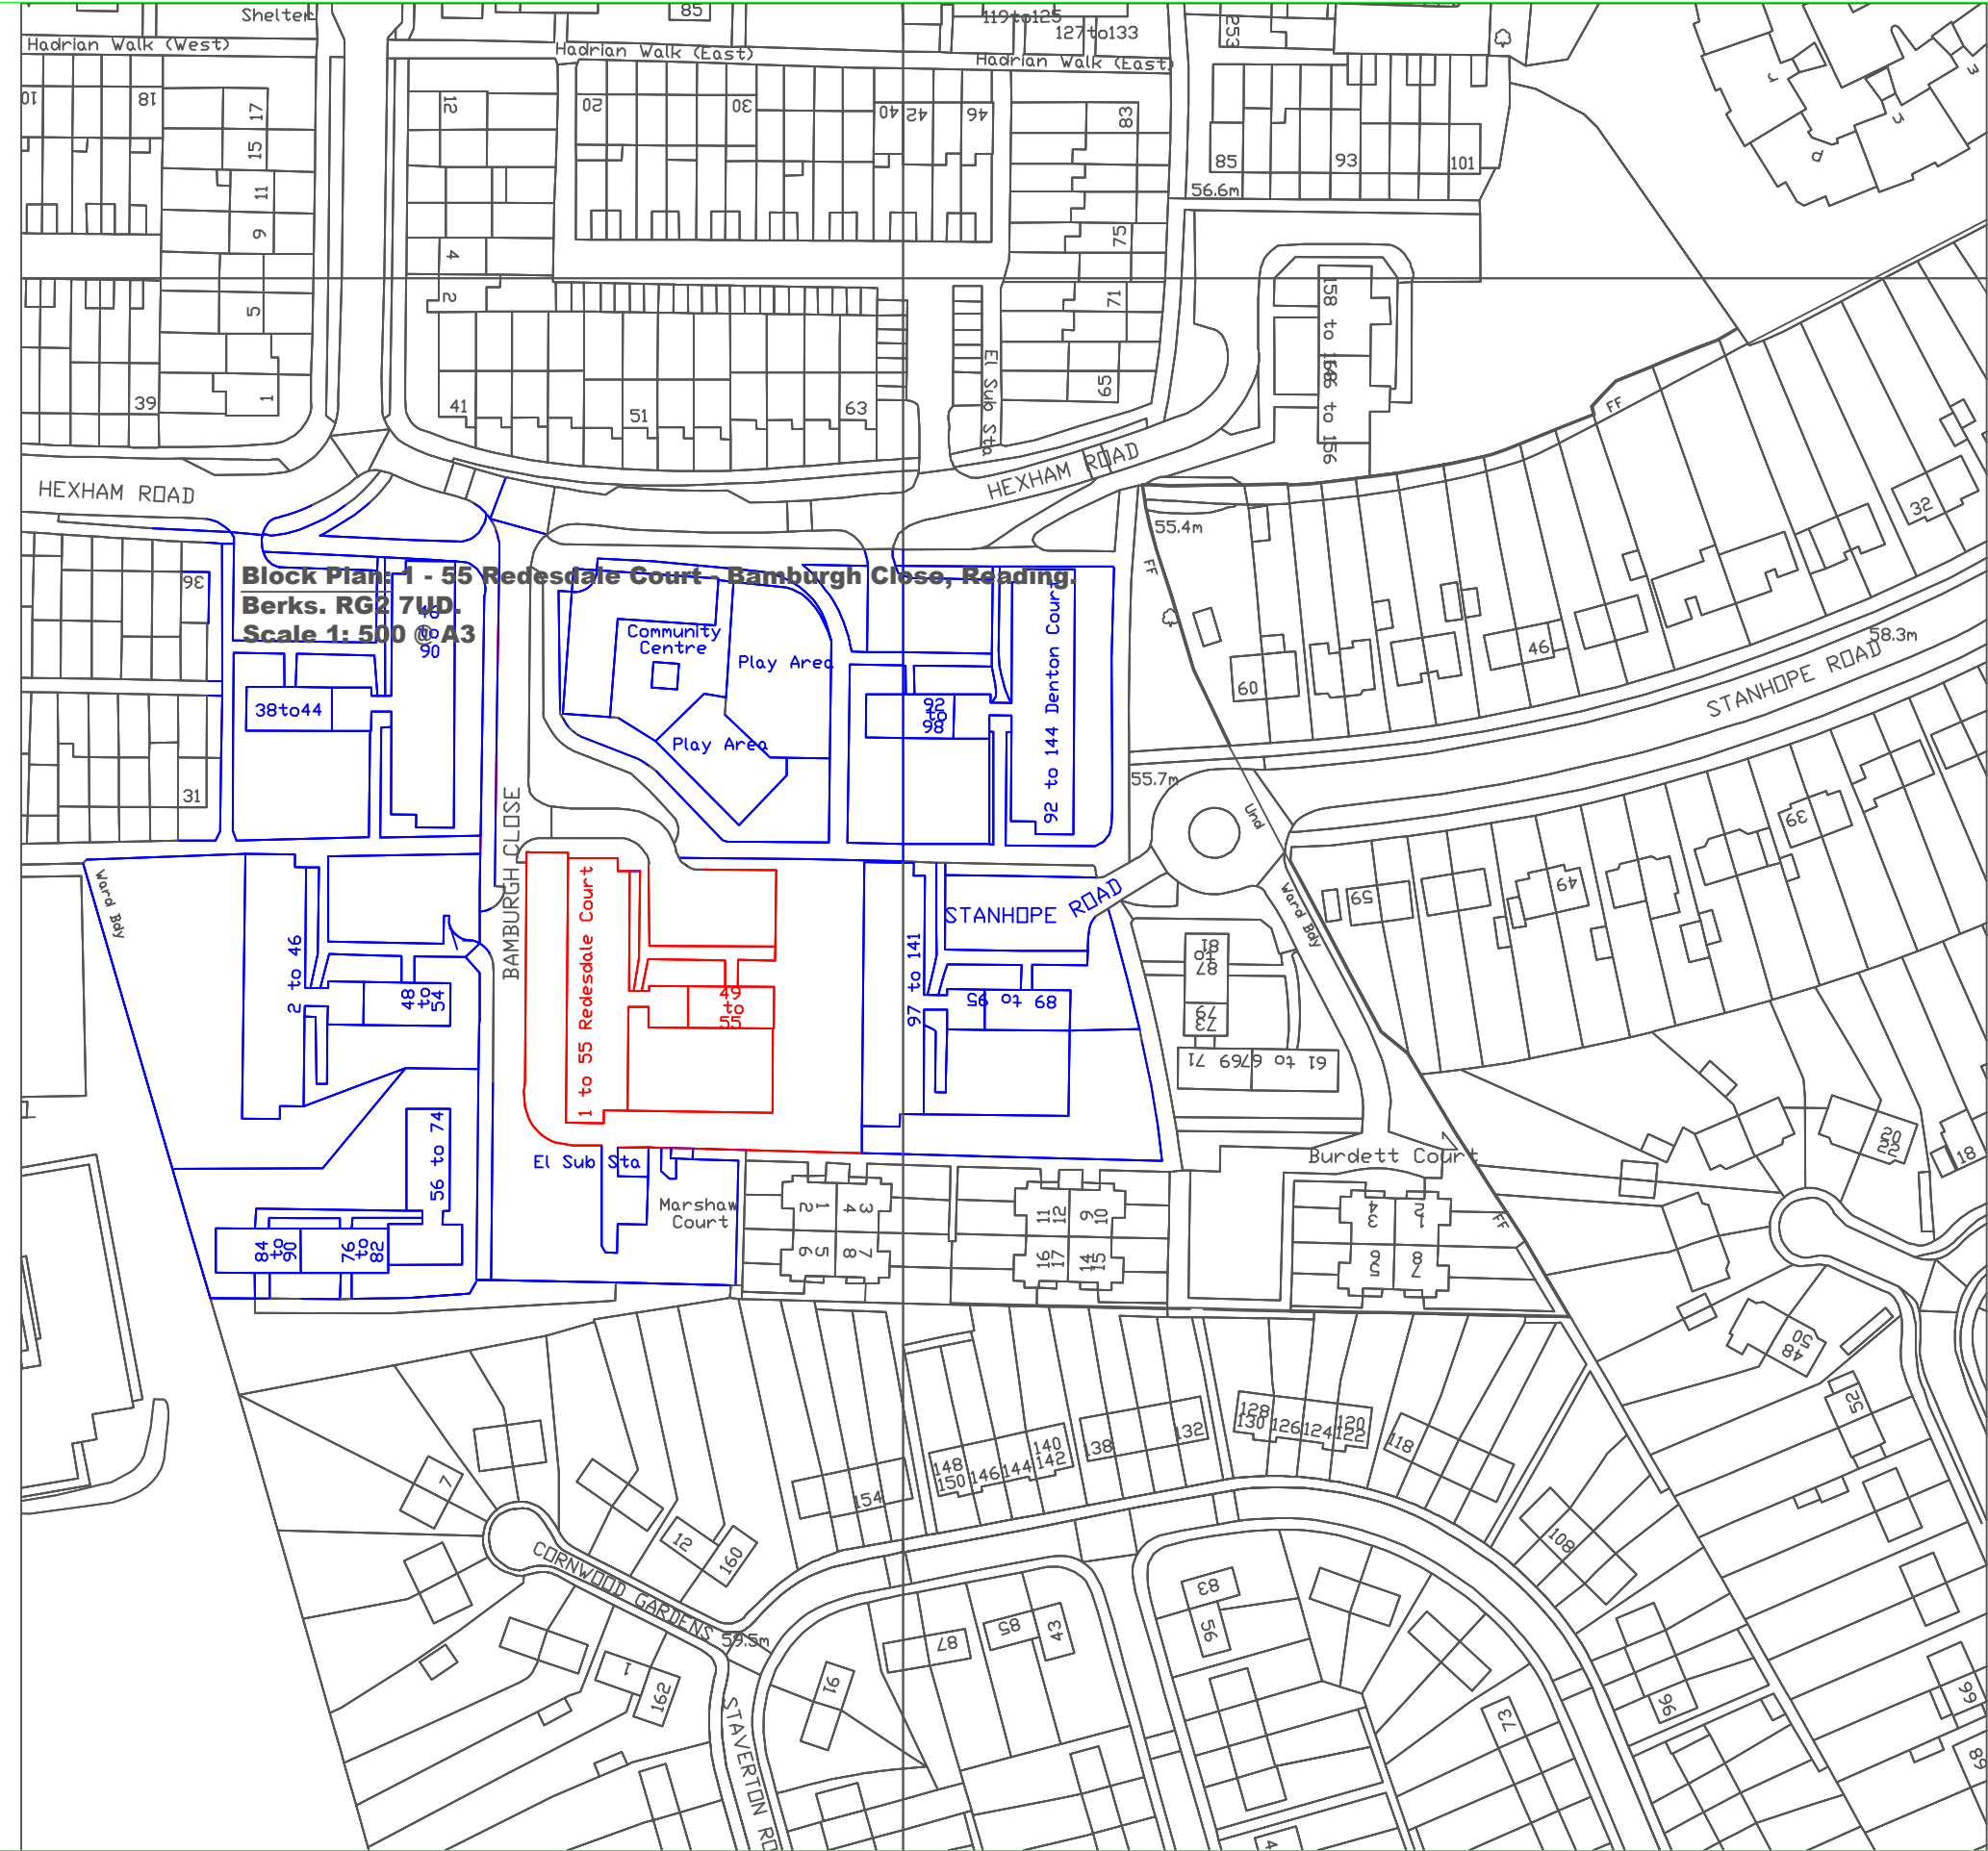