


version	date	author	version notes
P1	As dwg	As dwg	Initial issue

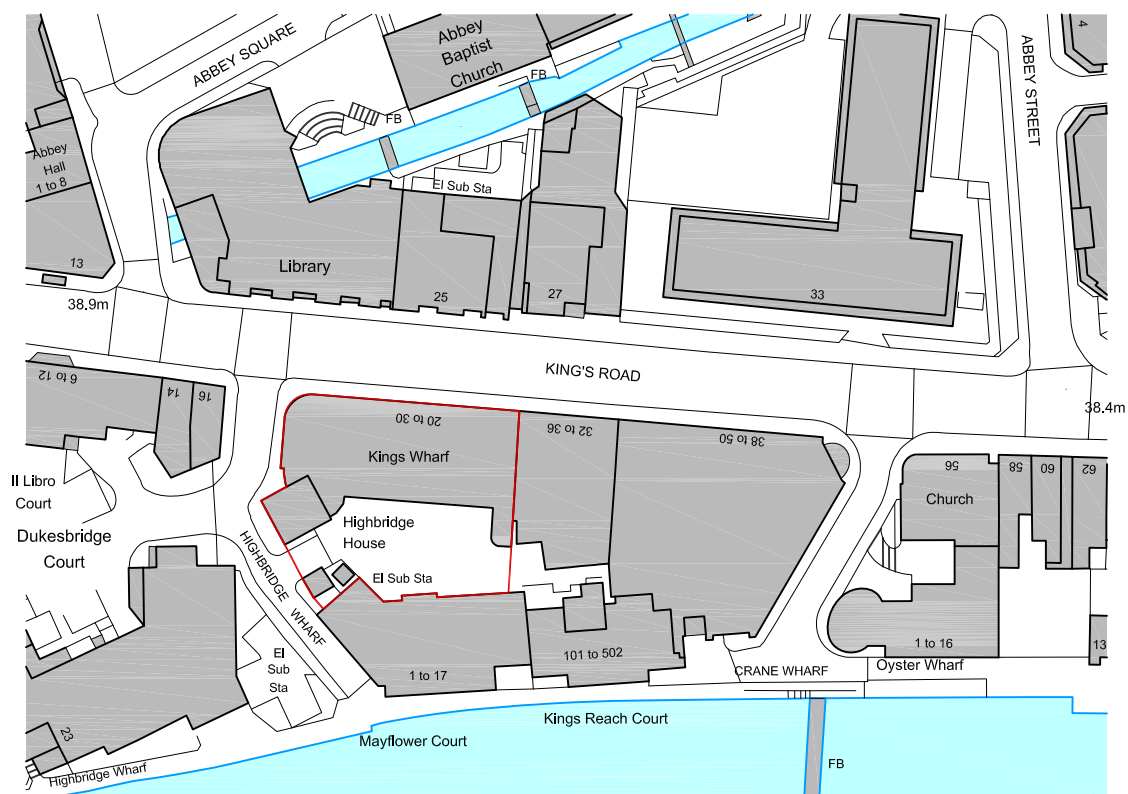

0 20 m 50 m 100 m



SCALE: 1:1250

Reproduced by permission of Ordnance Survey on behalf of HMSO. © Crown copyright 2006.
All rights reserved Ordnance Survey Licence 100045894.

status

PLANNING



Orbit Architects

project Kings Wharf, Reading

title Location Plan

scale 1:1250 @ A4 date 03.02.17 author SC

job no. dwg no.

ver.

1535-D0-001

P1

DO NOT SCALE FROM THIS DRAWING : Verify all dimensions on site

© Orbit Architects 83 Blackfriars Road, London SE1 8HA t. 020 7593 3380 w. www.orbitarchitects.com e. info@orbitarchitects.com