



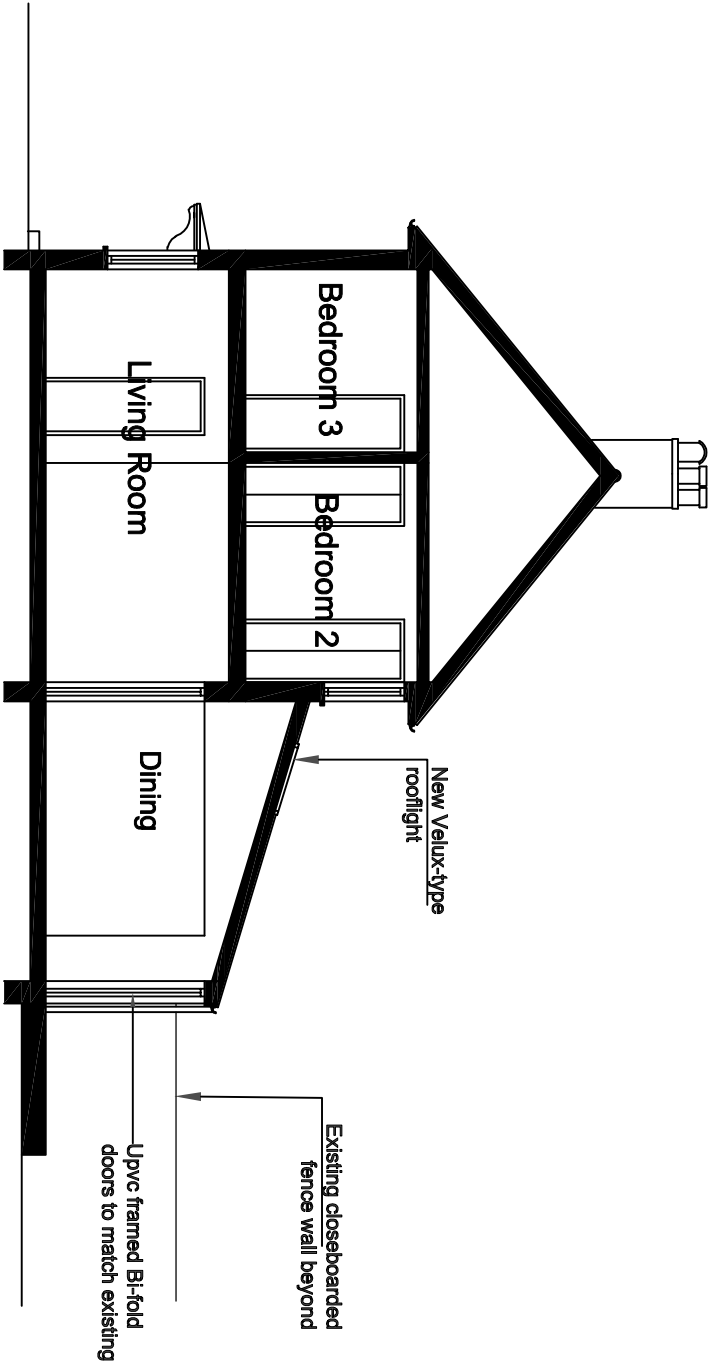

Existing Section X-X

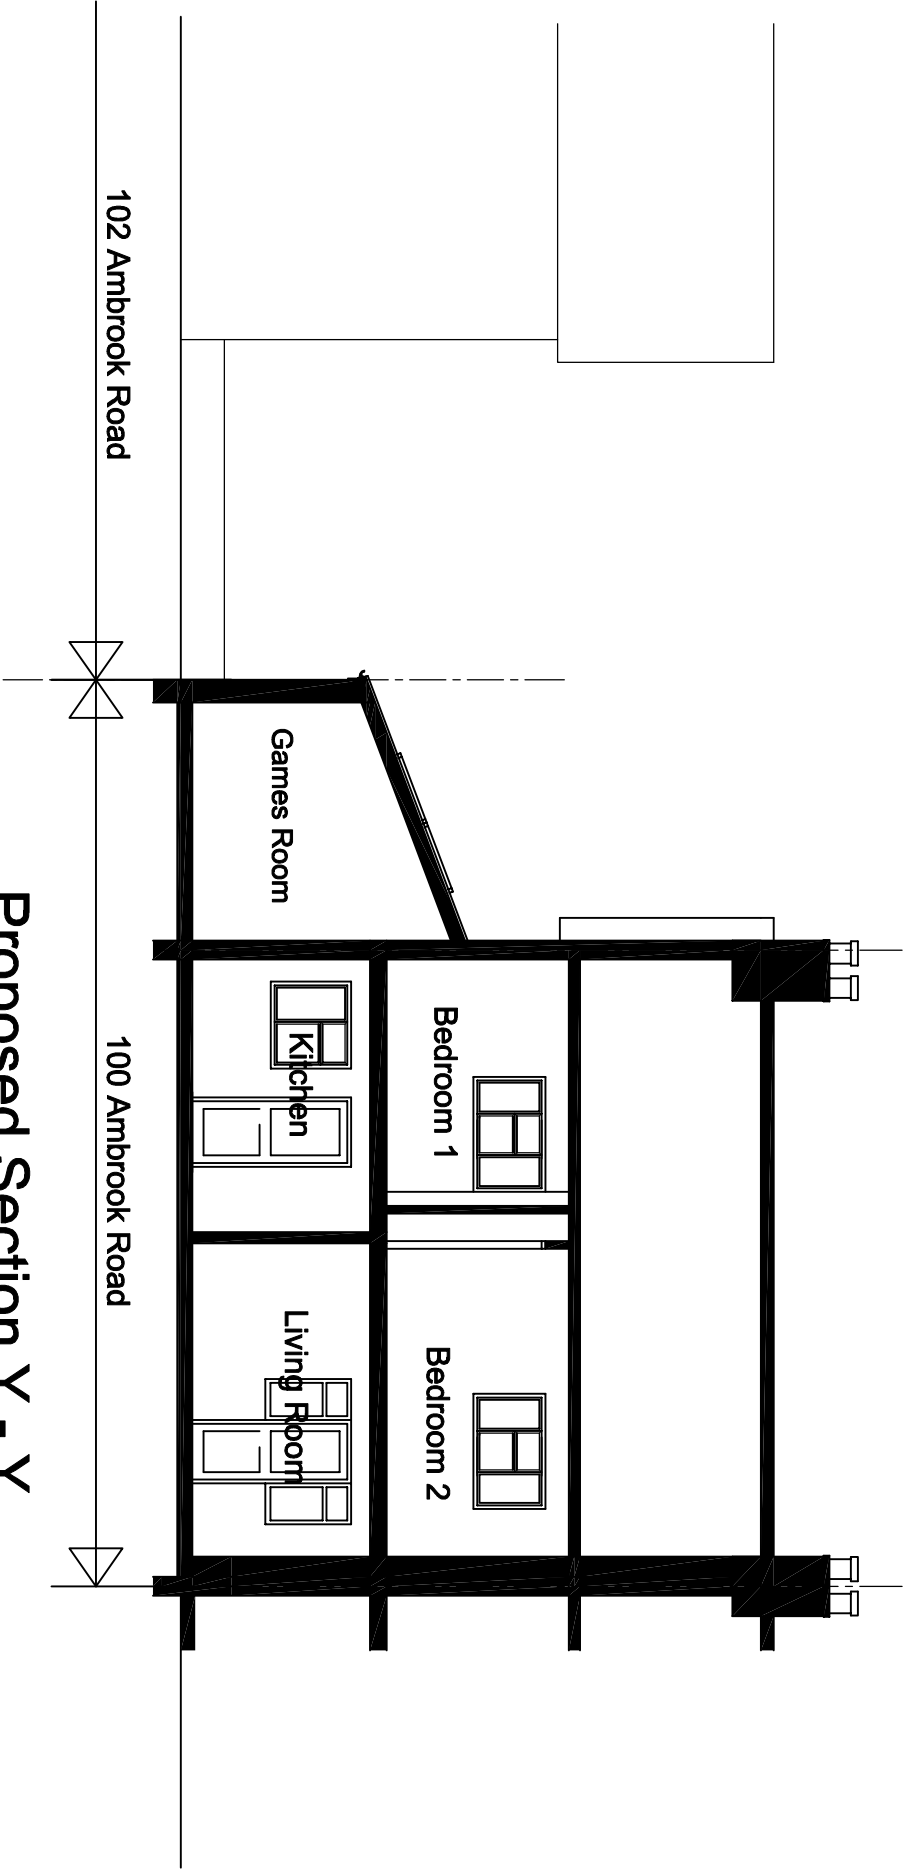

Proposed Section Y - Y

REVISIONS:
A - Proposed Porch removed; Existing entrance retained; Front garden and parking area amended; Proposed parapet removed & roof amended to suit accordingly.

Project: 100 Ambrook Road Reading, Berkshire, RG2 8SW.			
Client MR. KHURAM SHAZAD			
Title Existing Sections			
Drawn by R.W.	Checked	Date October 2017	
1:100 @ A3			Computer File -
Drawing No K/100-AM/09			Revision A