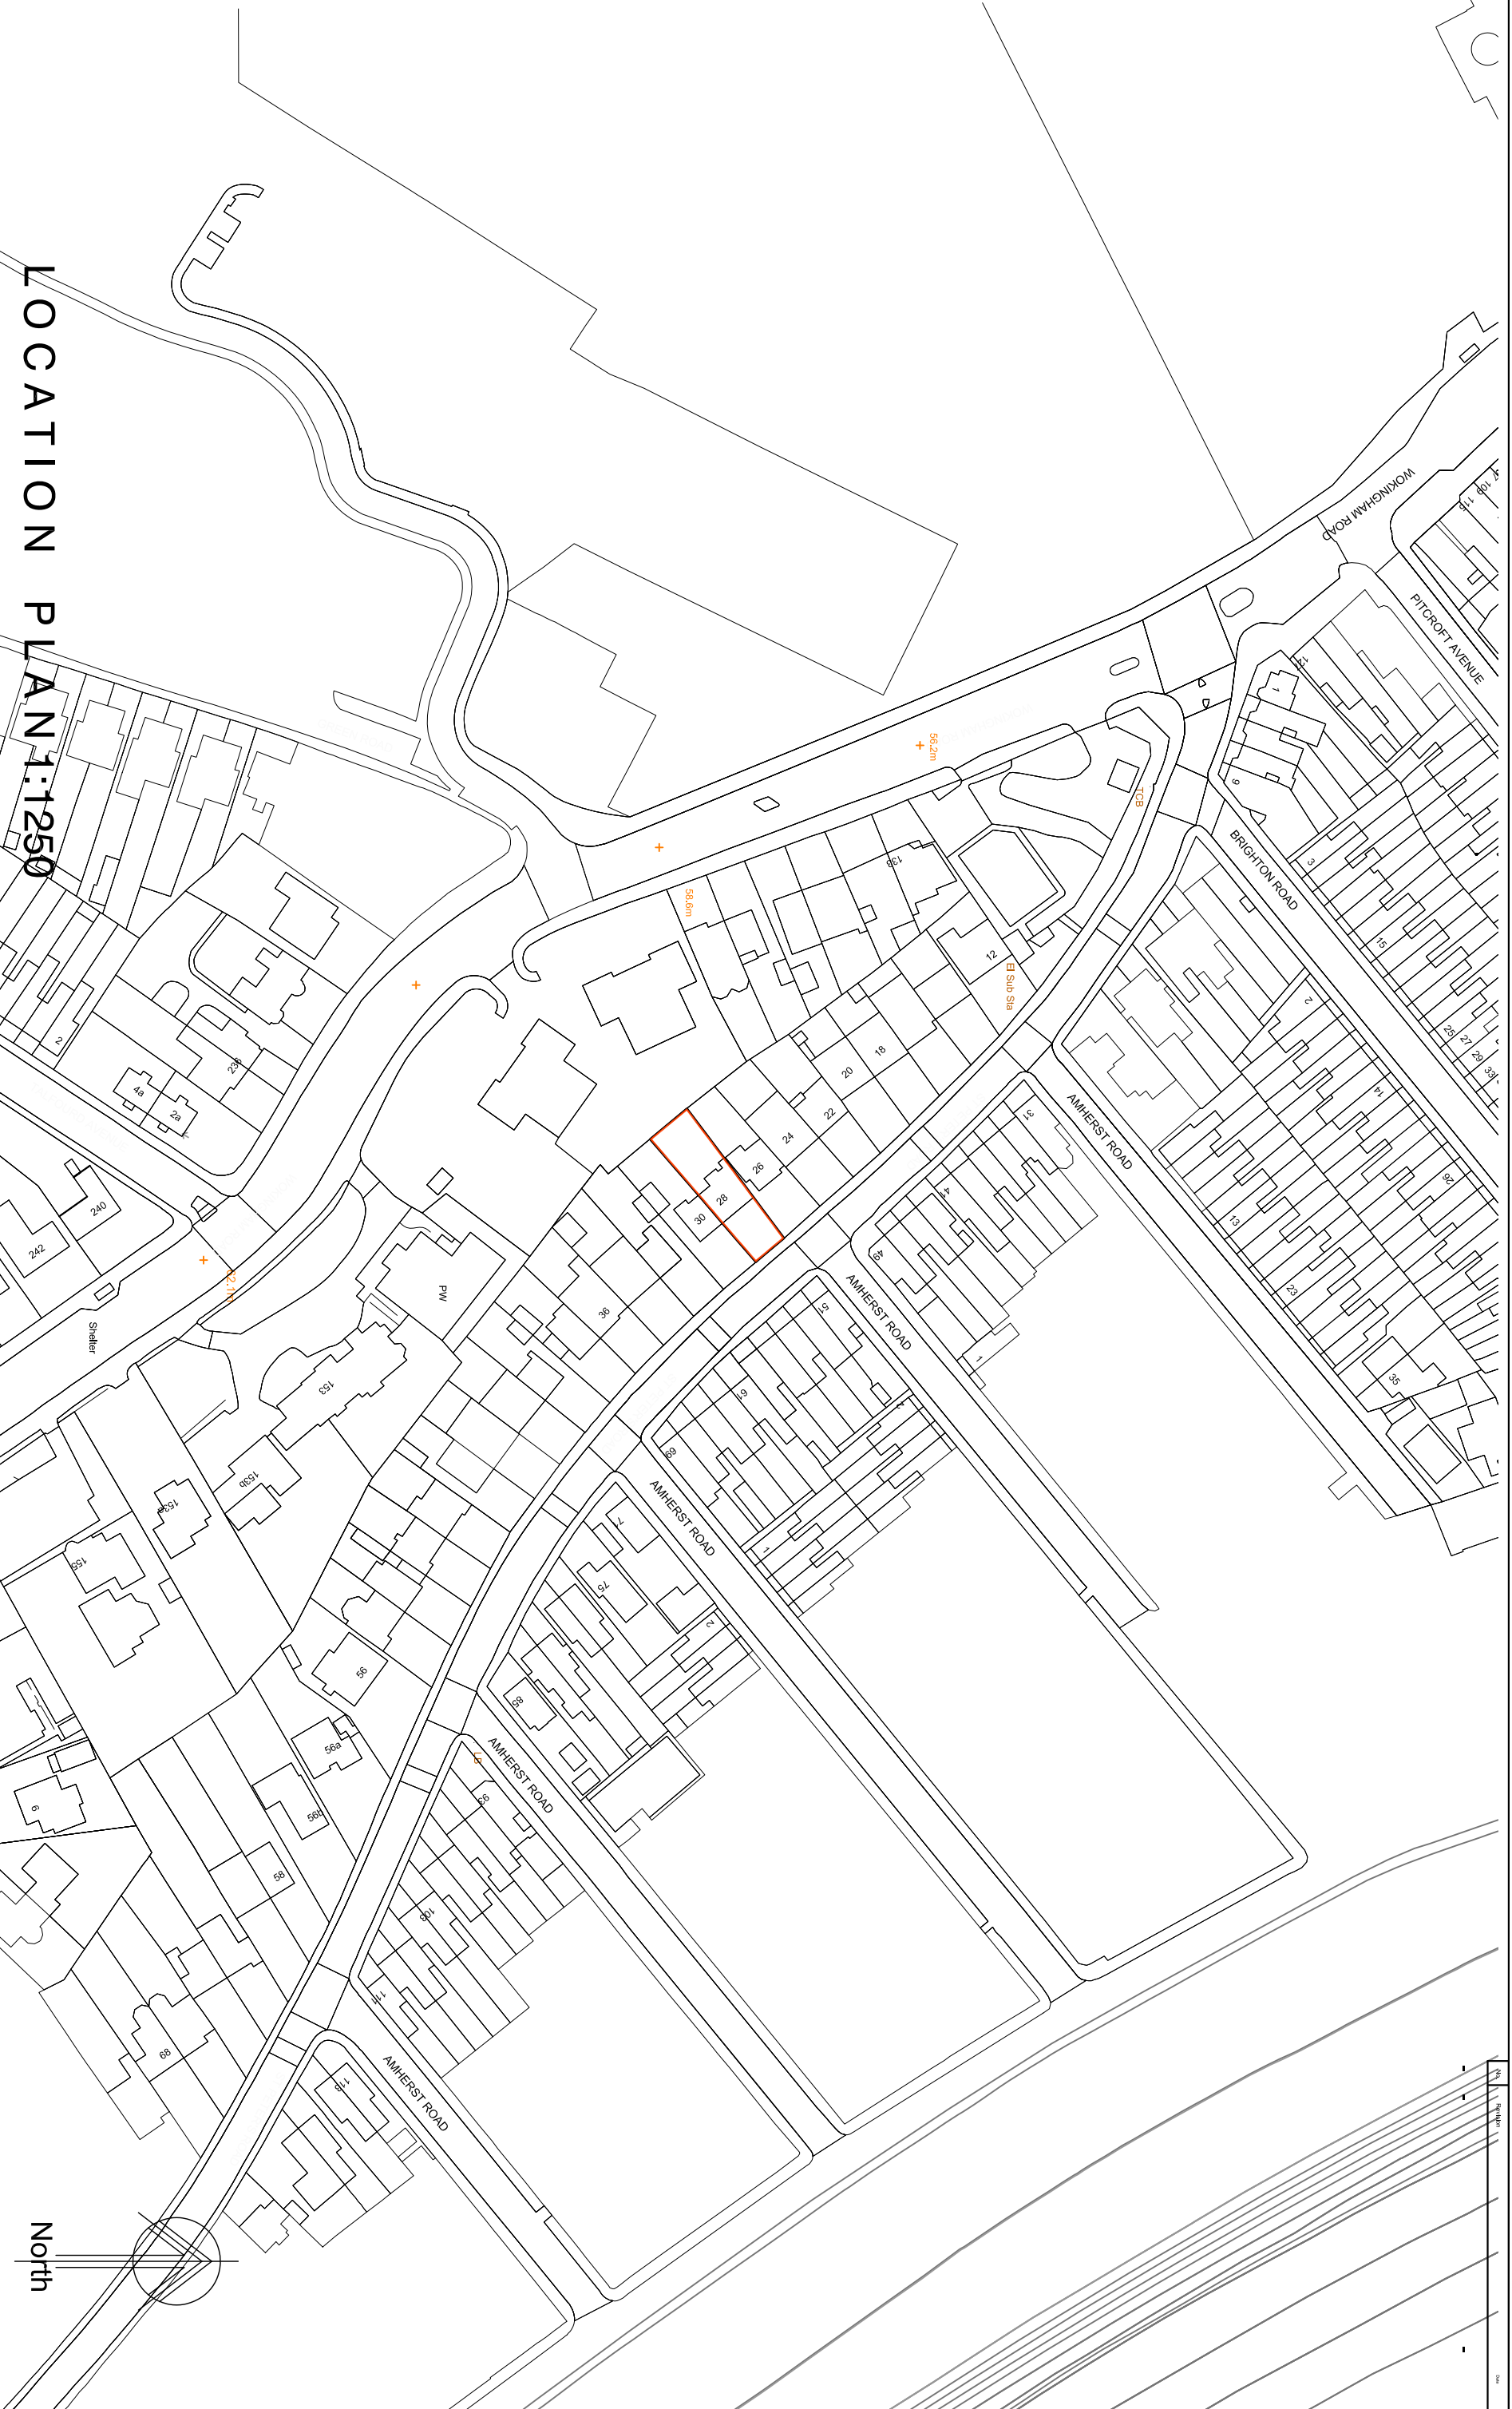


RAMMURTI DESIGN LTD
ARCHITECTURAL & PLANNING SERVICES
268 TILGHURST ROAD, READING RG30 2NE
TEL/FAX: 01189510628 MOB: 07799883574

LOCATION PLAN 1:1250

Proposed replacement of garage and garden shed and with Single Storey Side extension to existing house in multiple occupation at 28 St Peters Road, Reading
for Mr Daudharia

SITE LOCATION PLAN
Scale: as shown
Date: Dec 2017
StP:002 Rev -