
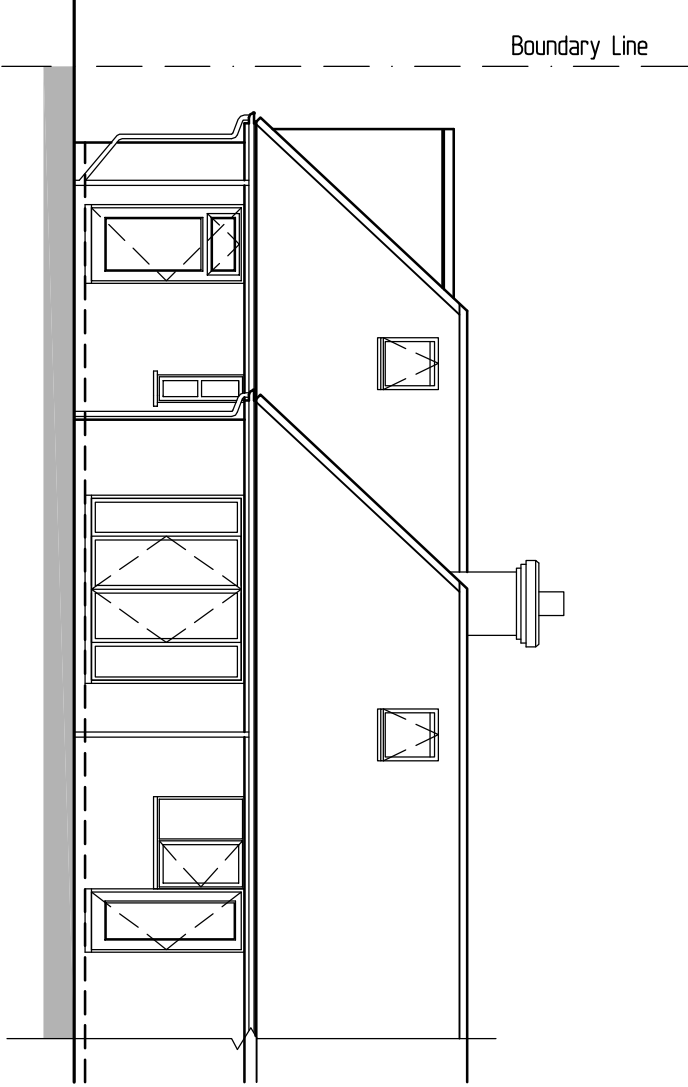
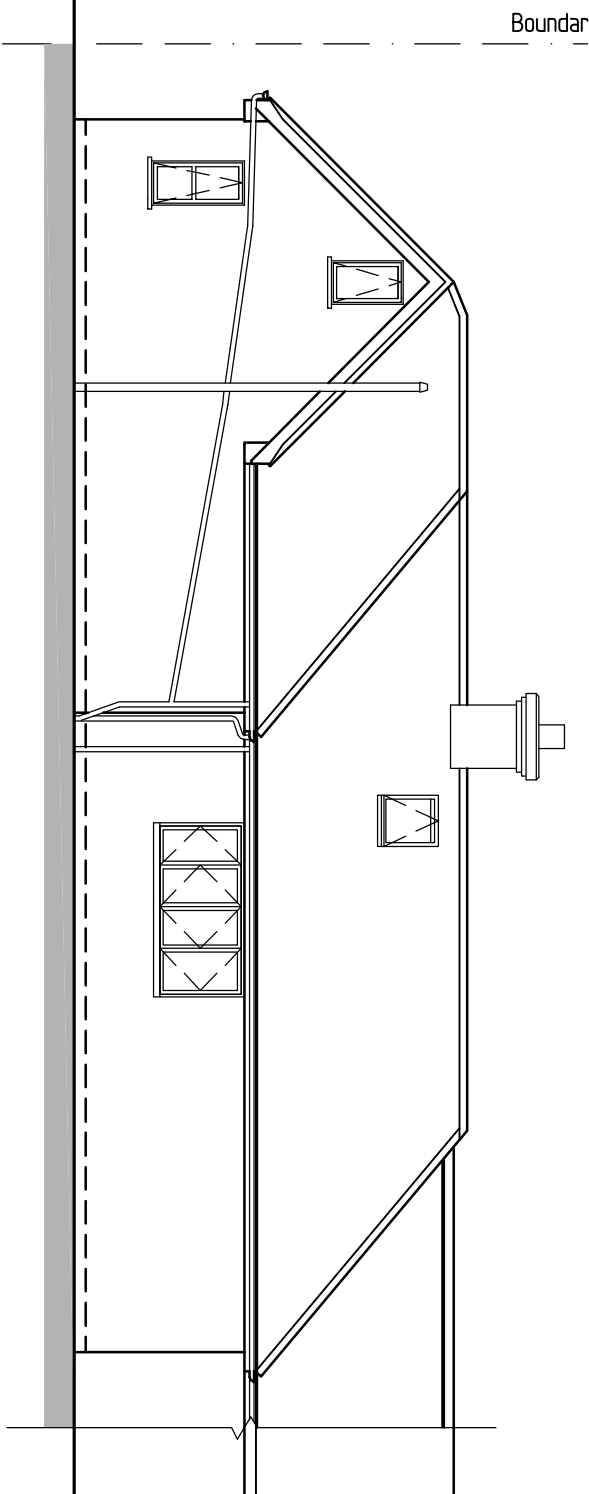
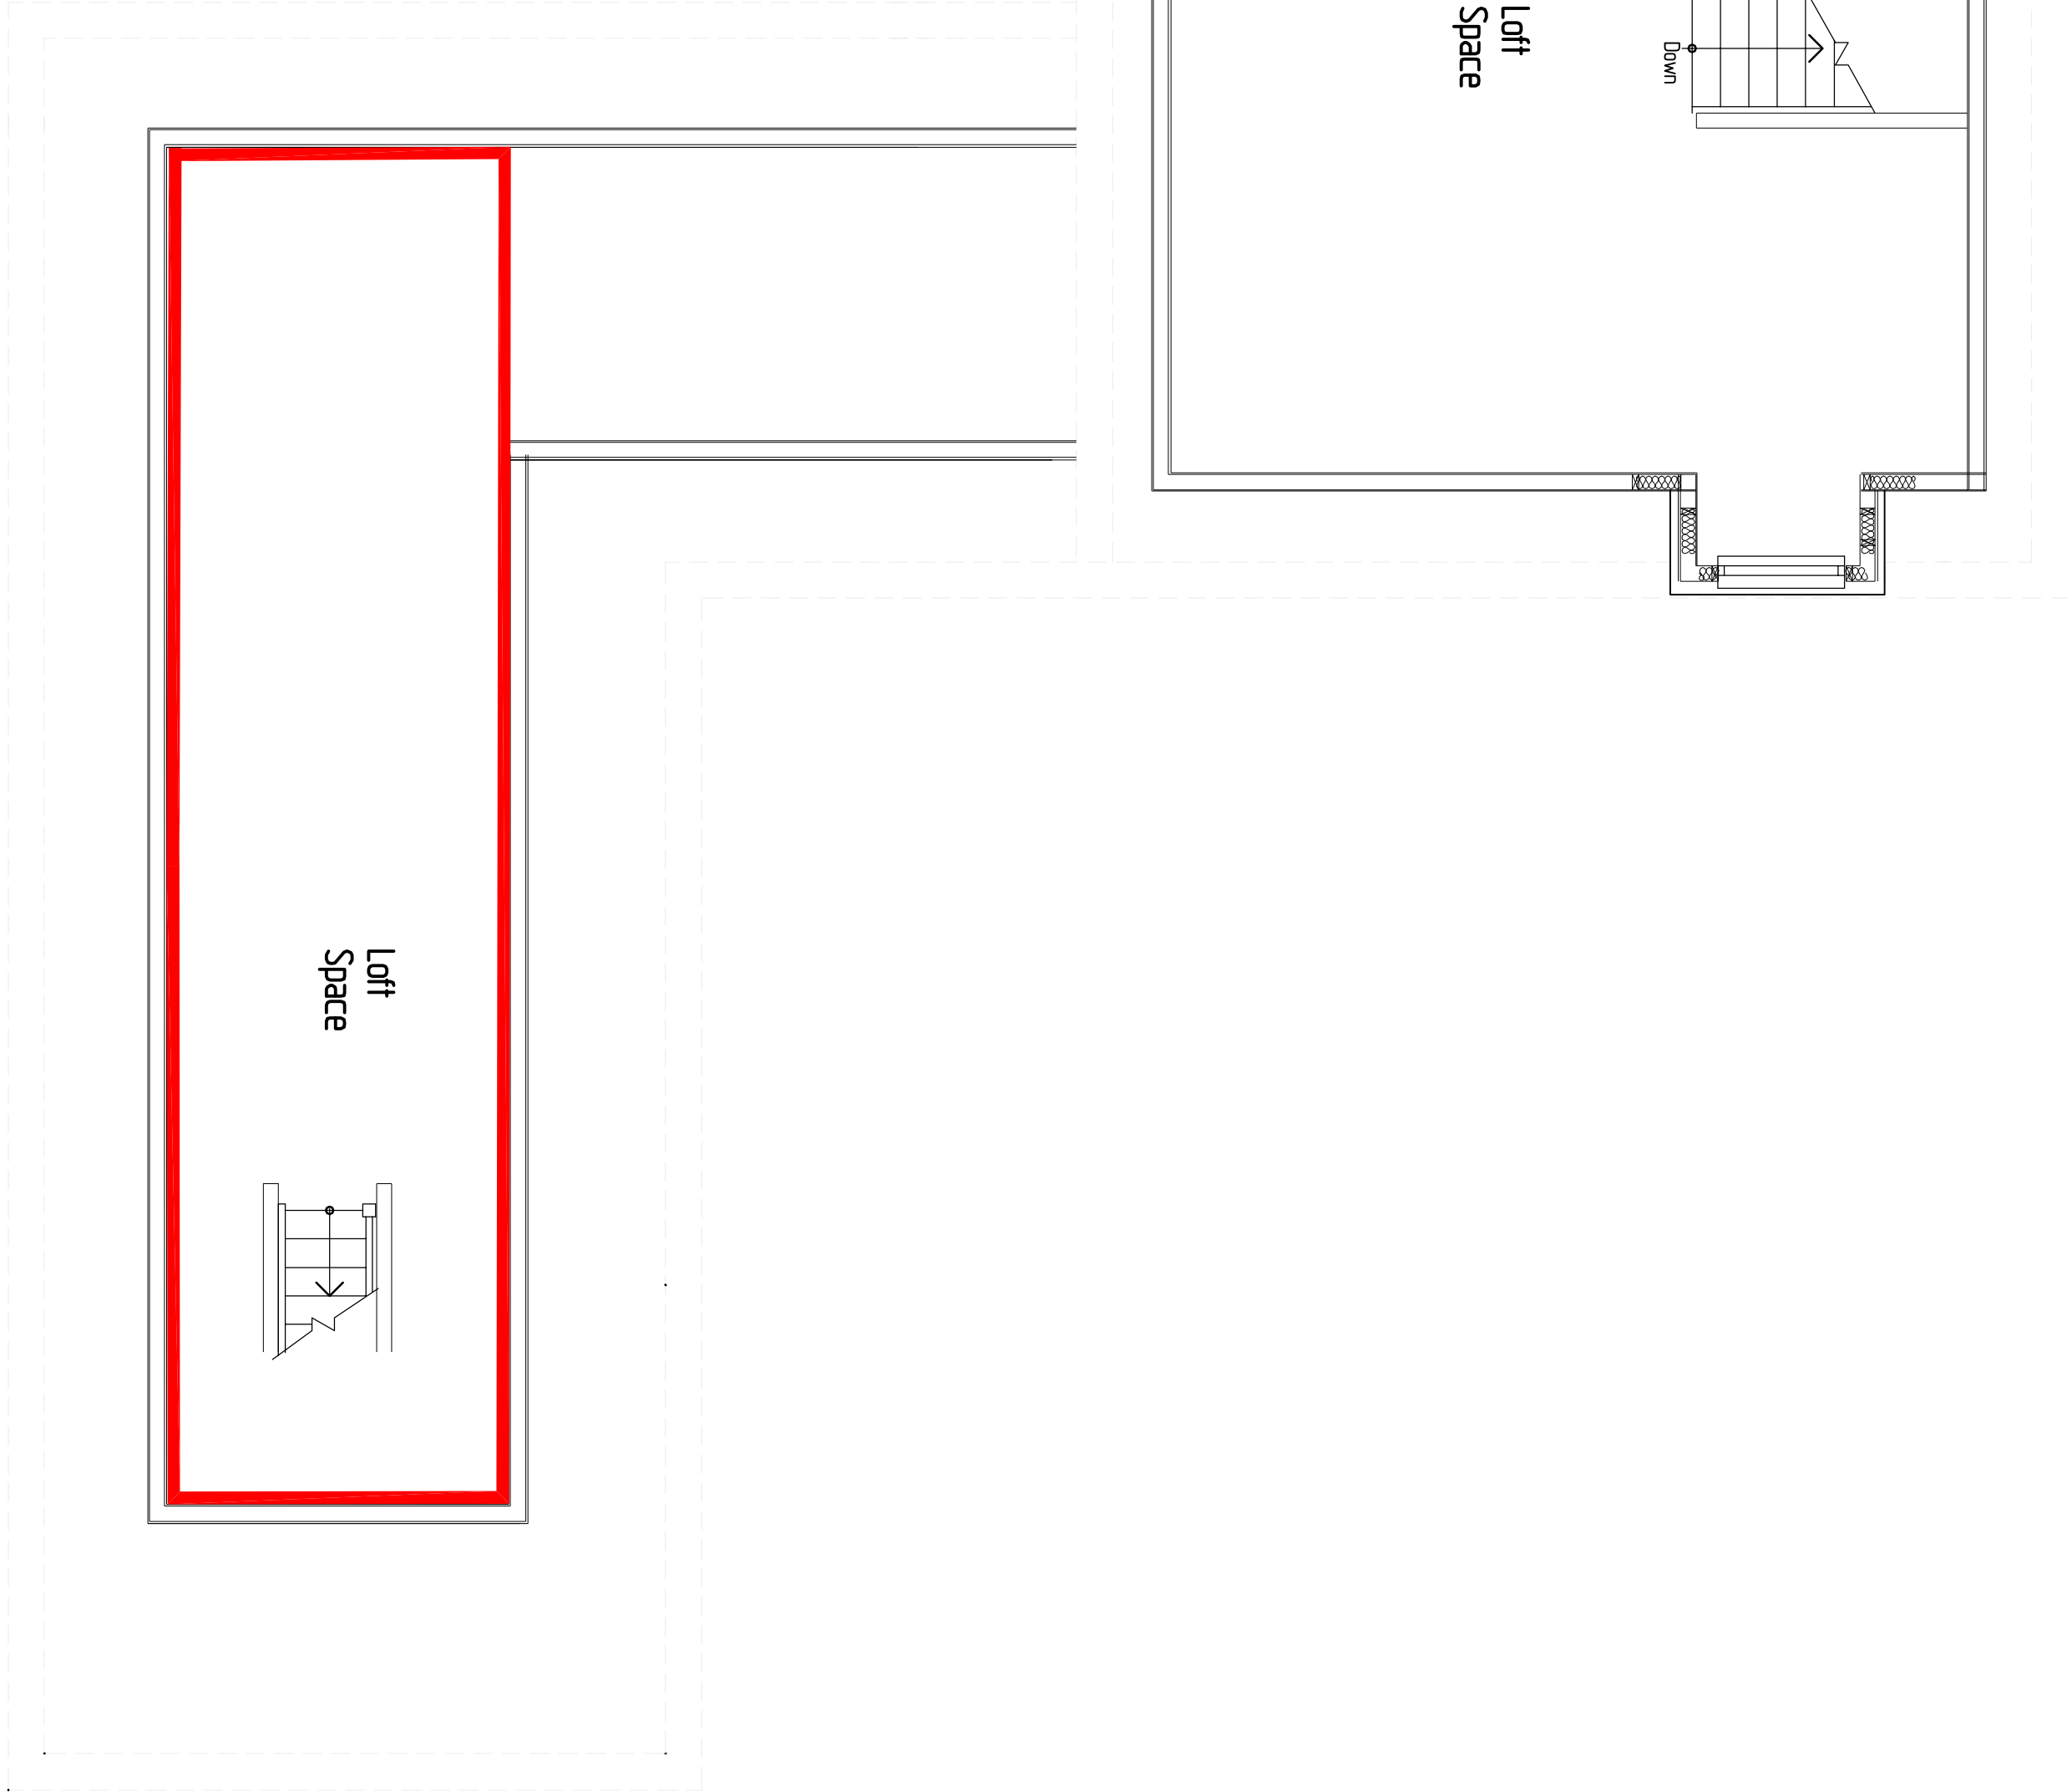
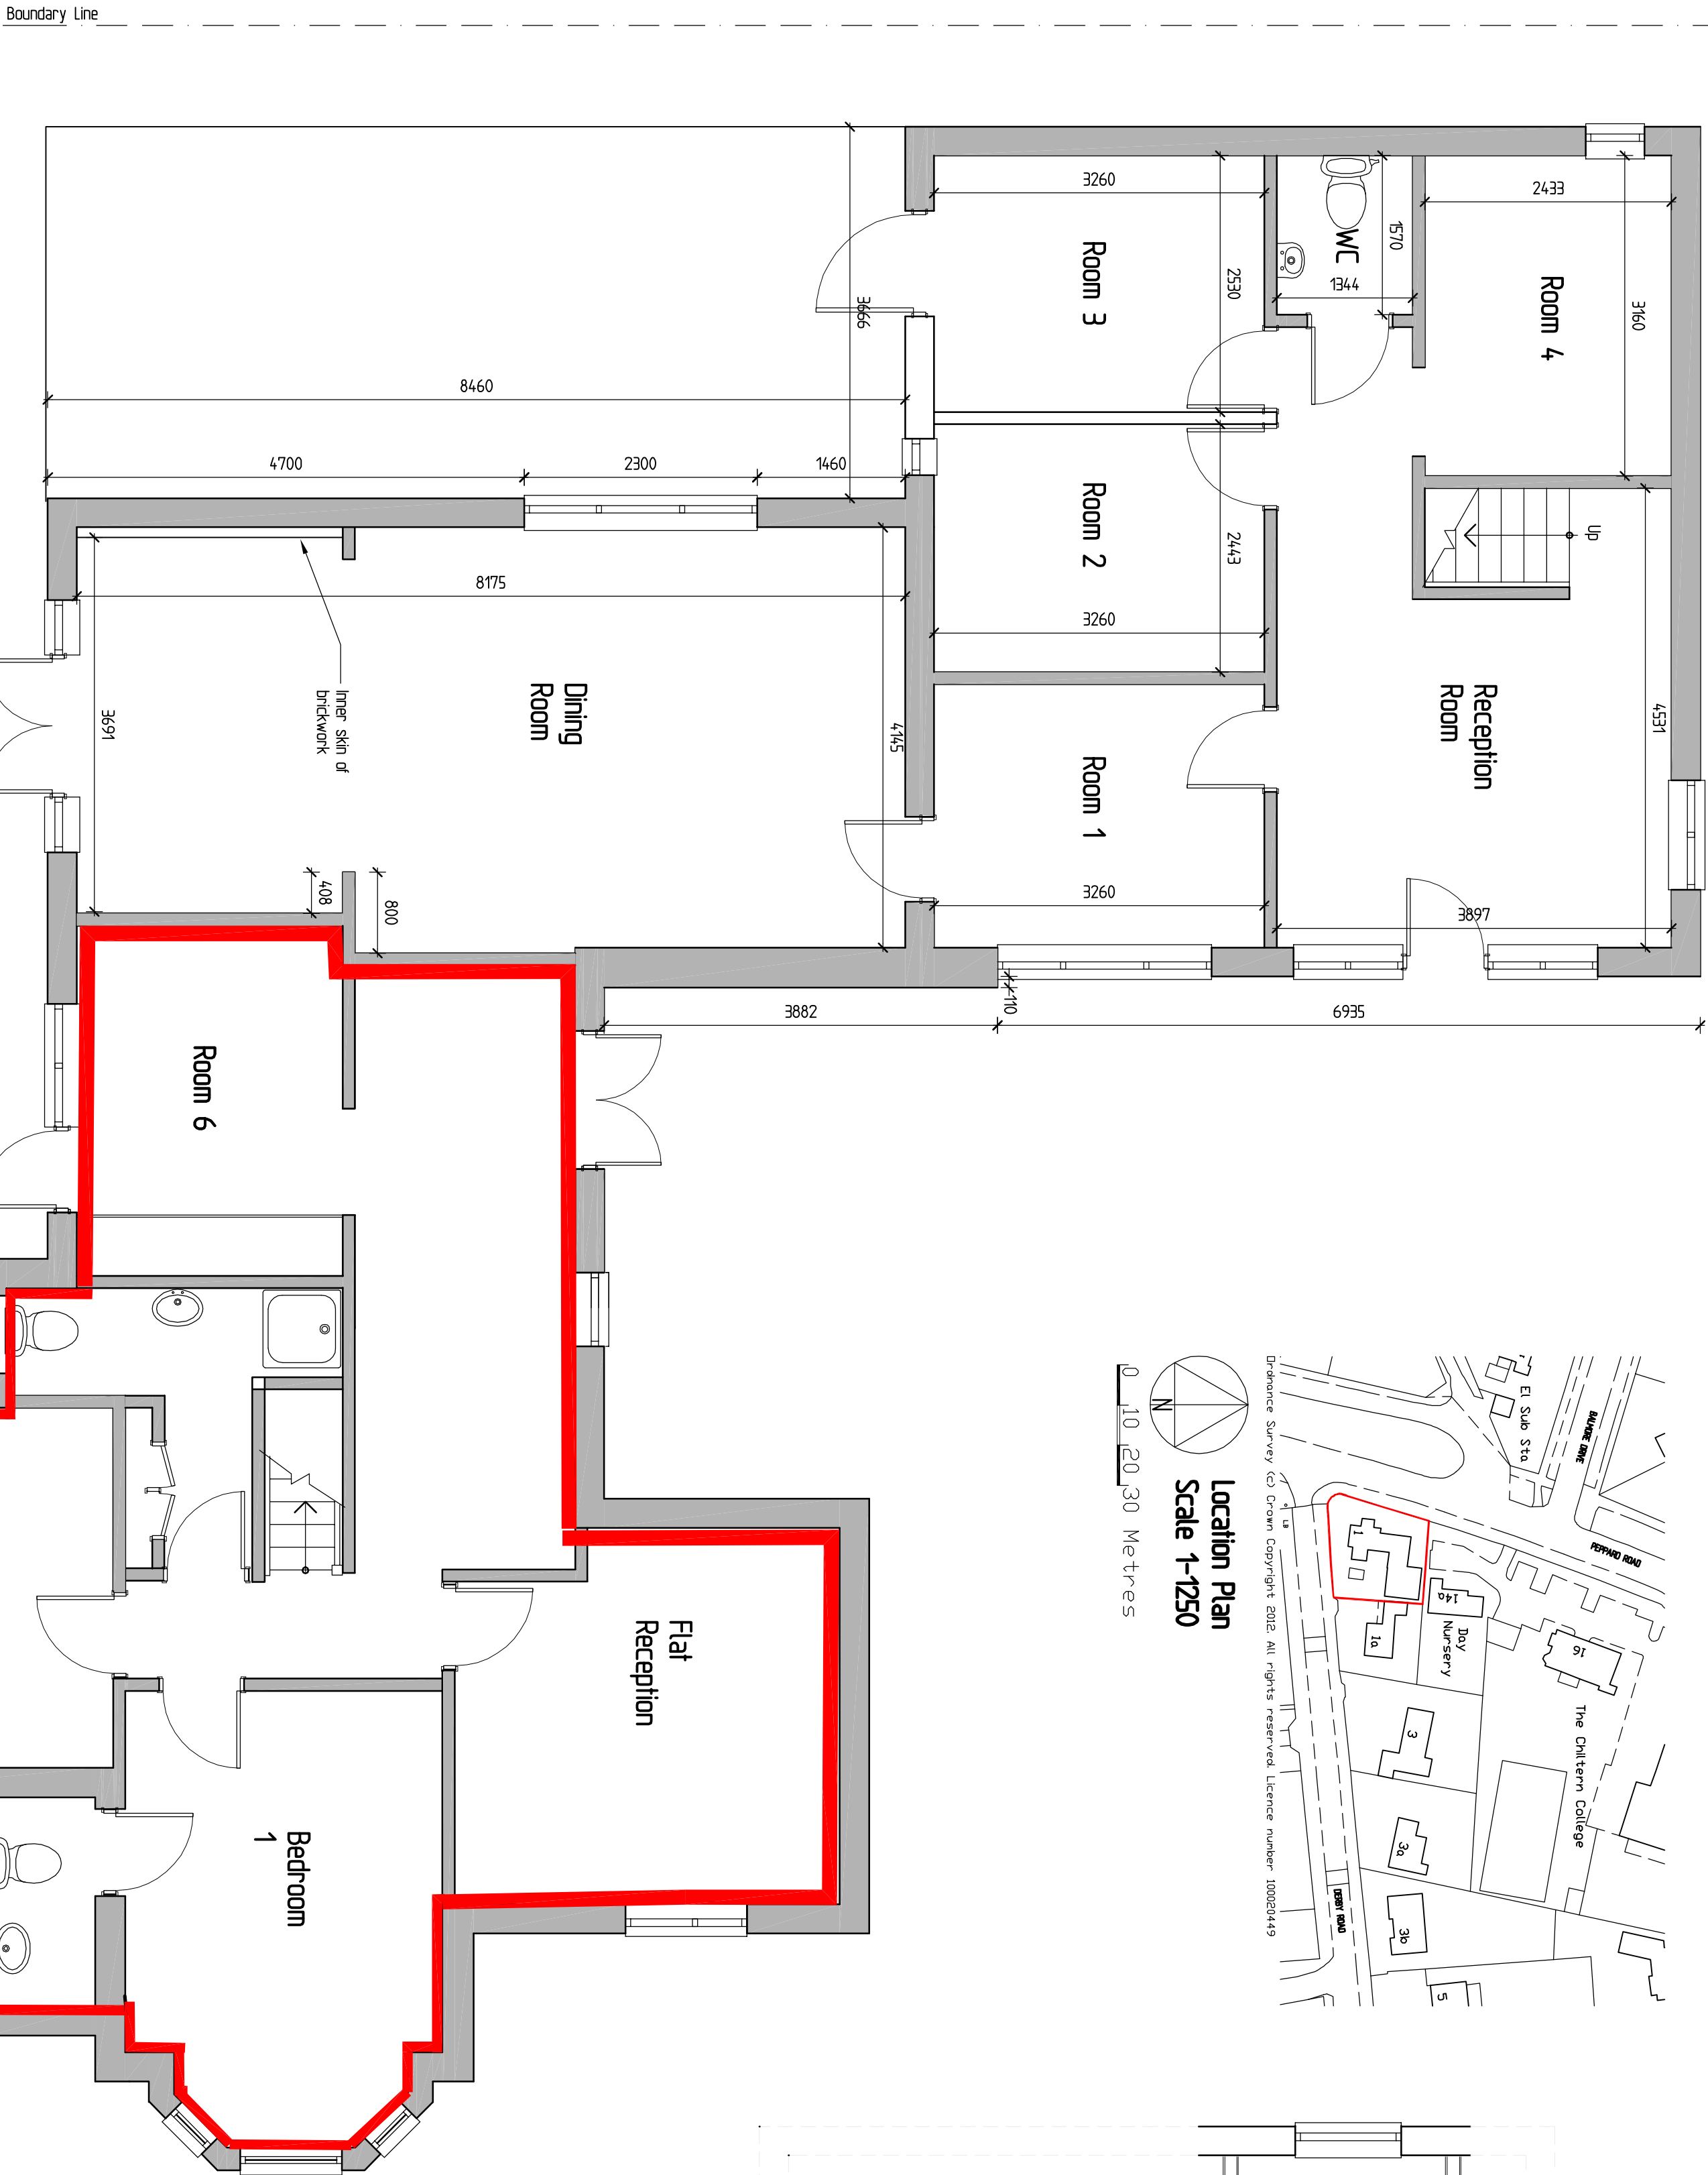


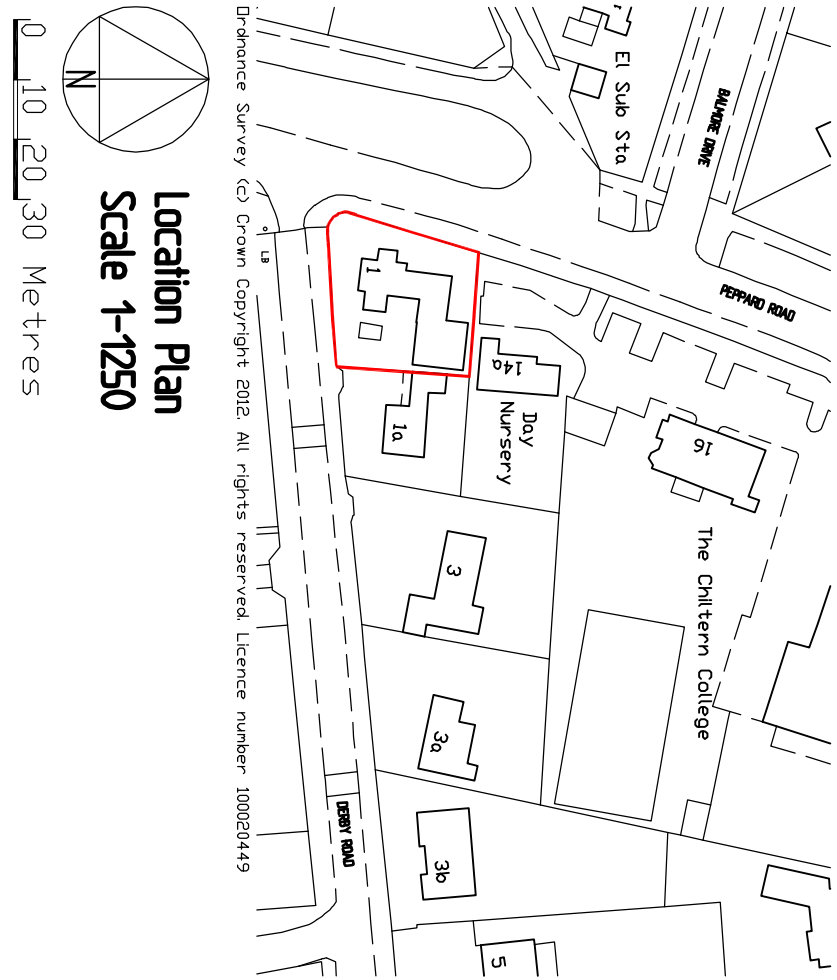

REVISIONS		
Rev.	Description	Date
A	Archival Residential area outlined	20-12-2017

JOB TITLE
Caversham Preparatory School

1 Derby Road , Caversham
Reading RG4 5HE

TITLE
Existing Ground , First Floor & Elevations

SCALE
As noted

DATE
December 2017

DRAWING No.
A

G R E G
Farrell
Building & Design Consultant
Planning, Building Regulations & Structural Design

43 Winkler Way,
Tidbury, Reading,
Berk RG30 4BU
Tel & Fax 0118 941 5249
Mobile 07967 009862
greg@gregfarrell.co.uk