

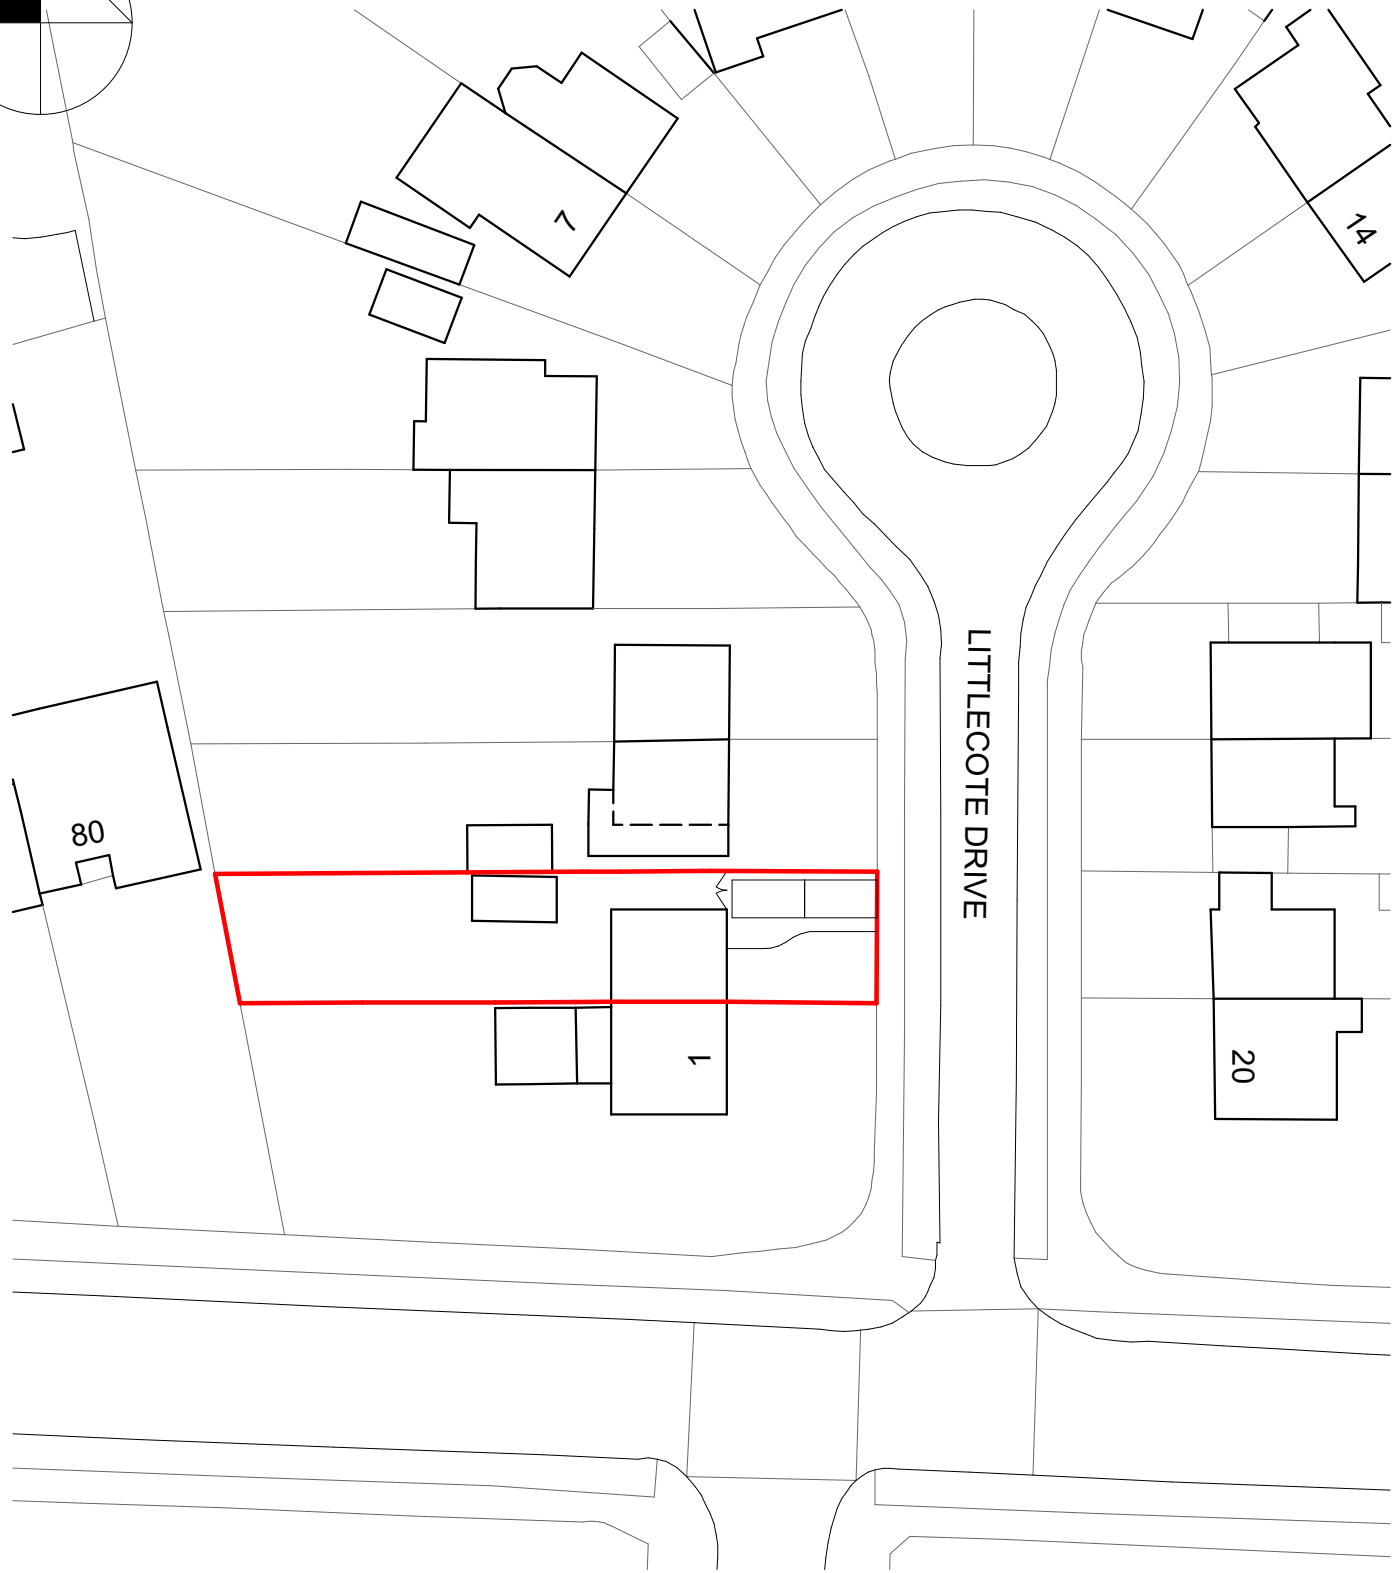


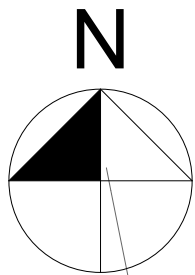

EXISTING BLOCK PLAN 1:500
2 LITTLECOTE DRIVE, READING, RG1 6JD

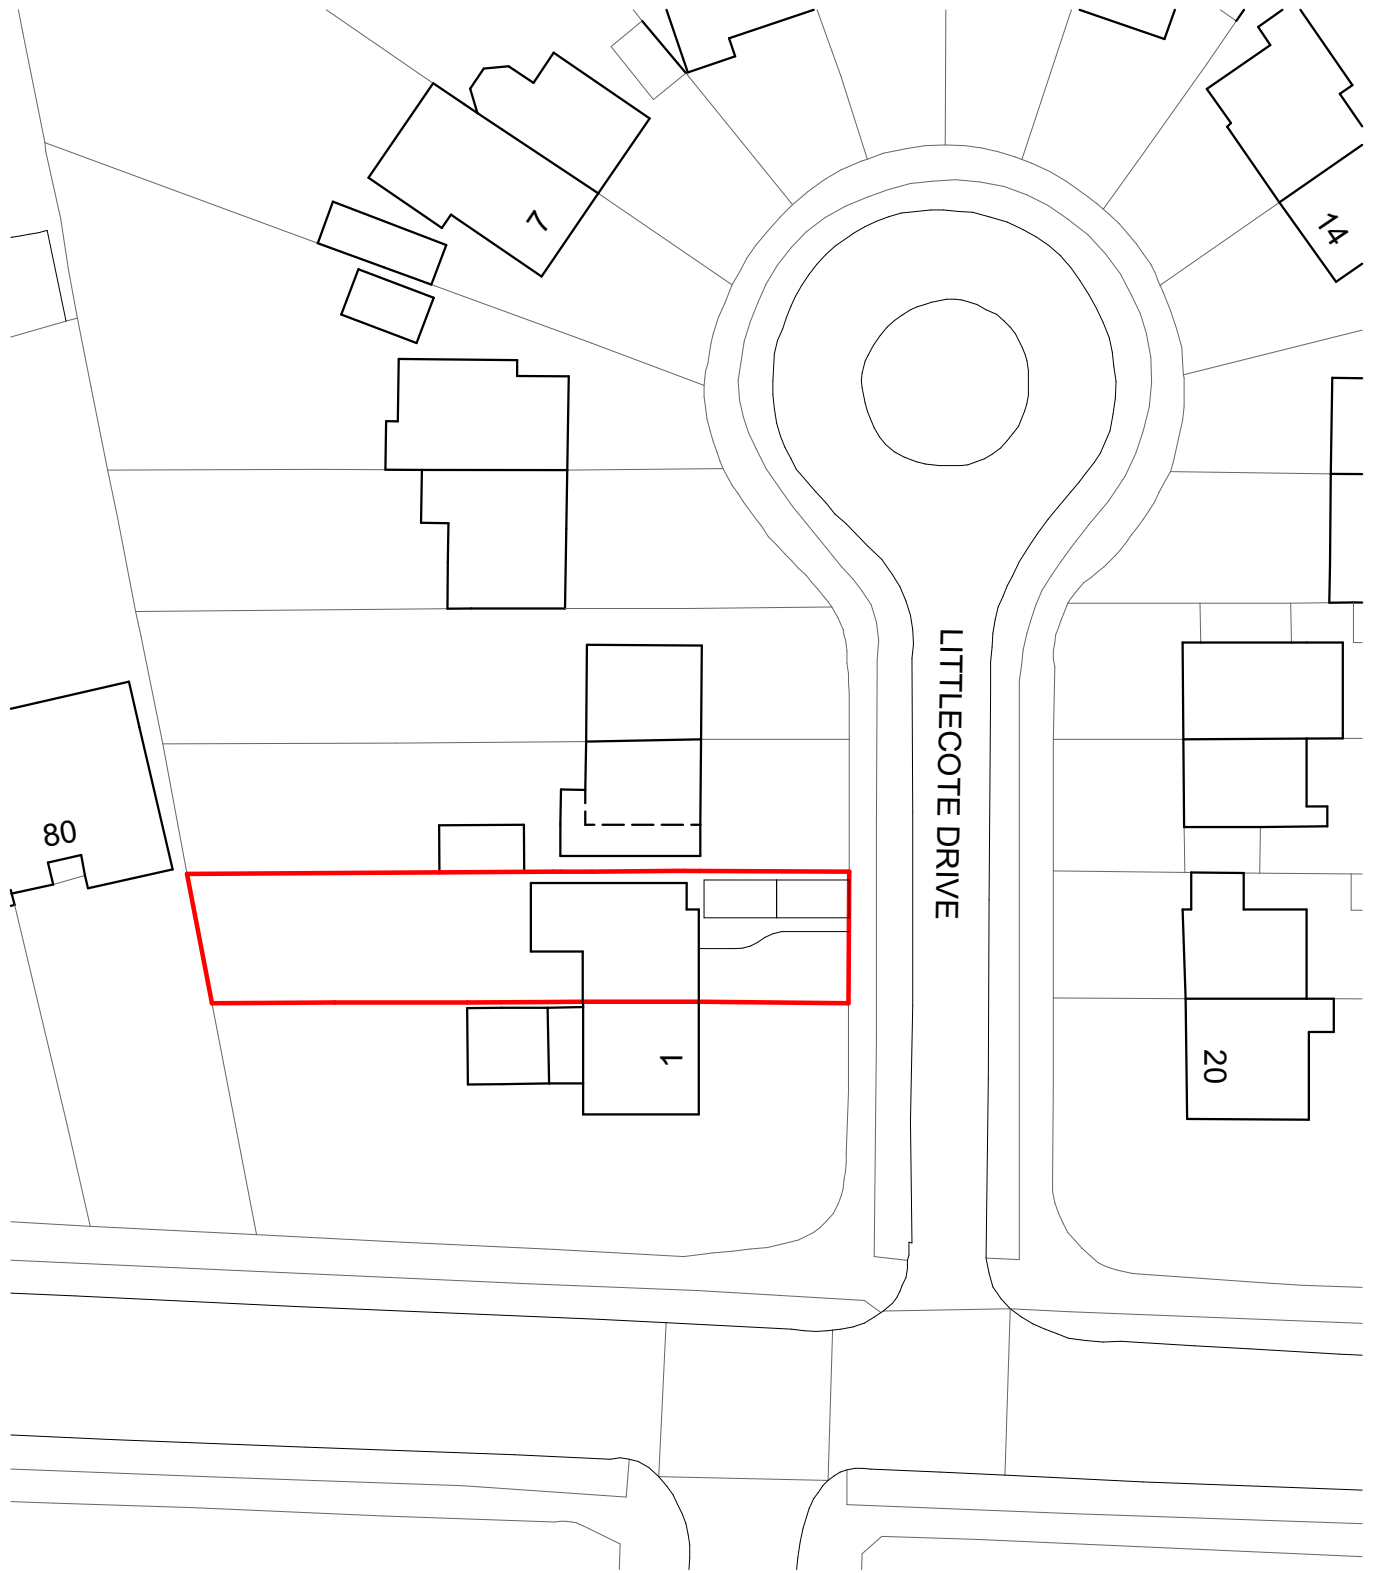

PROPOSED BLOCK PLAN 1:500
2 LITTLECOTE DRIVE, READING, RG1 6JD

Scale 1:500 5 0 5 10 15 20 25m

© This drawing remains the property of MGI Architecture Ltd. and shall not be copied without prior written consent.
All dimensions to be checked on site and any discrepancies to be reported before work commences.

Scales @ A3
1:500

Project
**2 LITTLECOTE DRIVE,
READING, RG1 6JD**



Client
MRS. EMMA HUSH

Layout Title
**EXISTING AND
PROPOSED BLOCK
PLANS**

A	Existing and proposed parking added to block plans	11/10/17
RevID	Comment	Issue Date
Drawing Number		
project	number	rev
1201	PL-02	A