




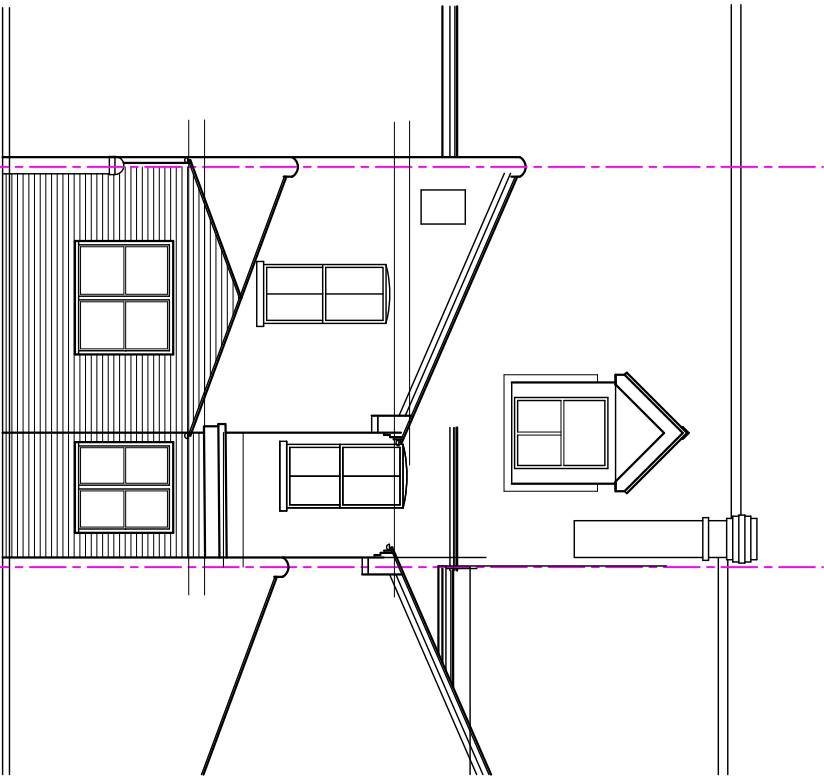


Elevation to Rear

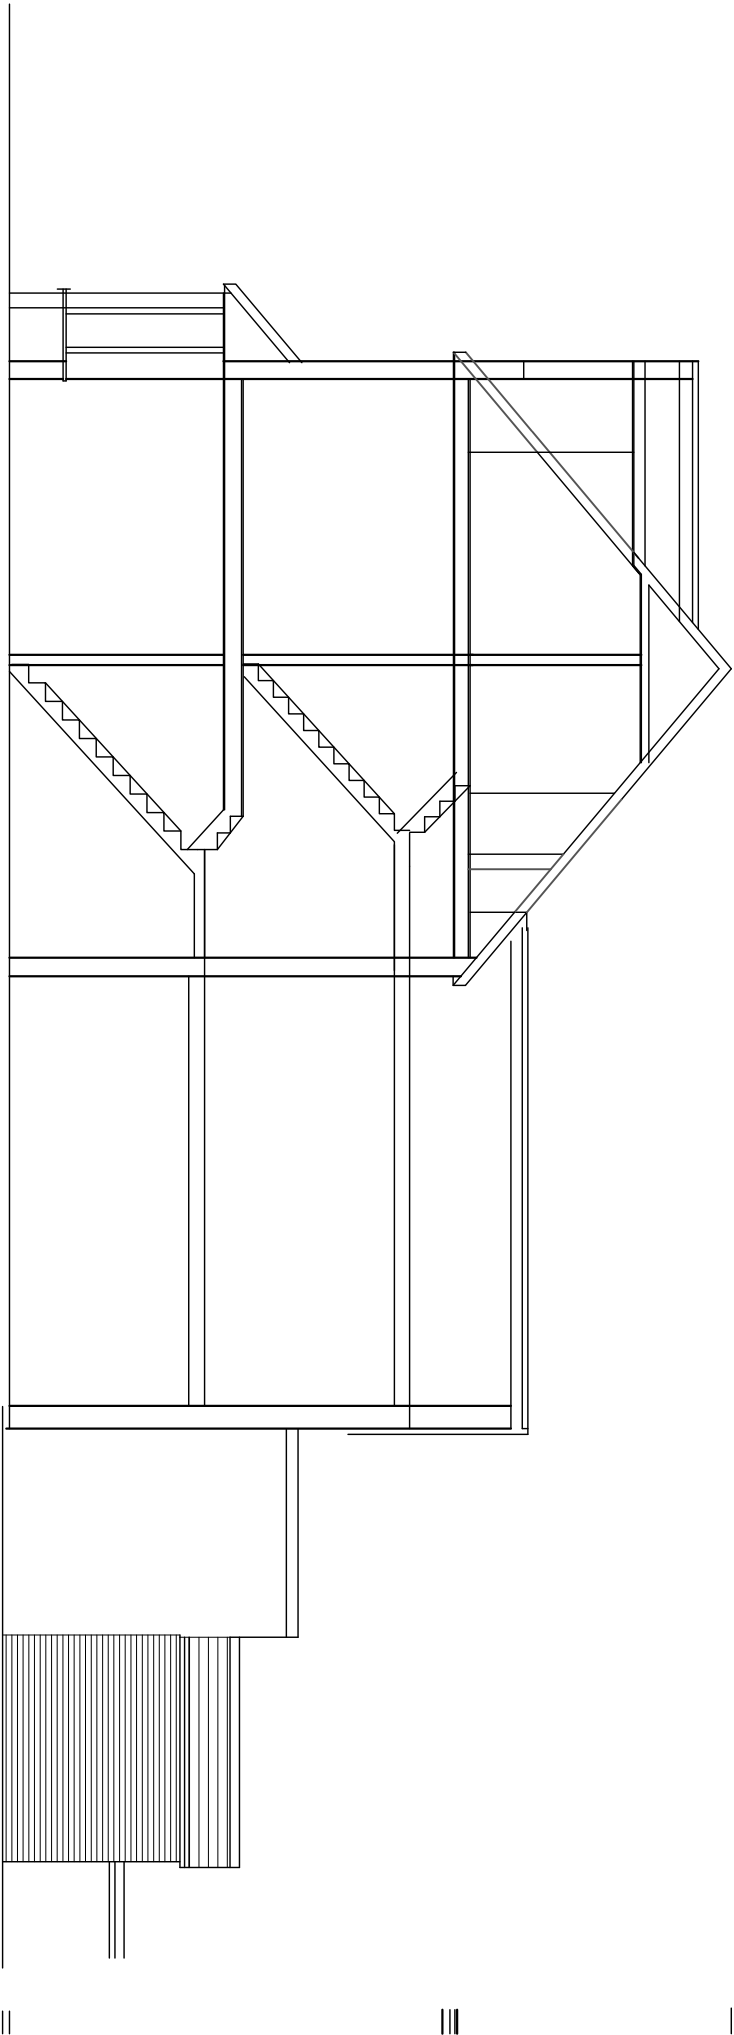

Sectional side

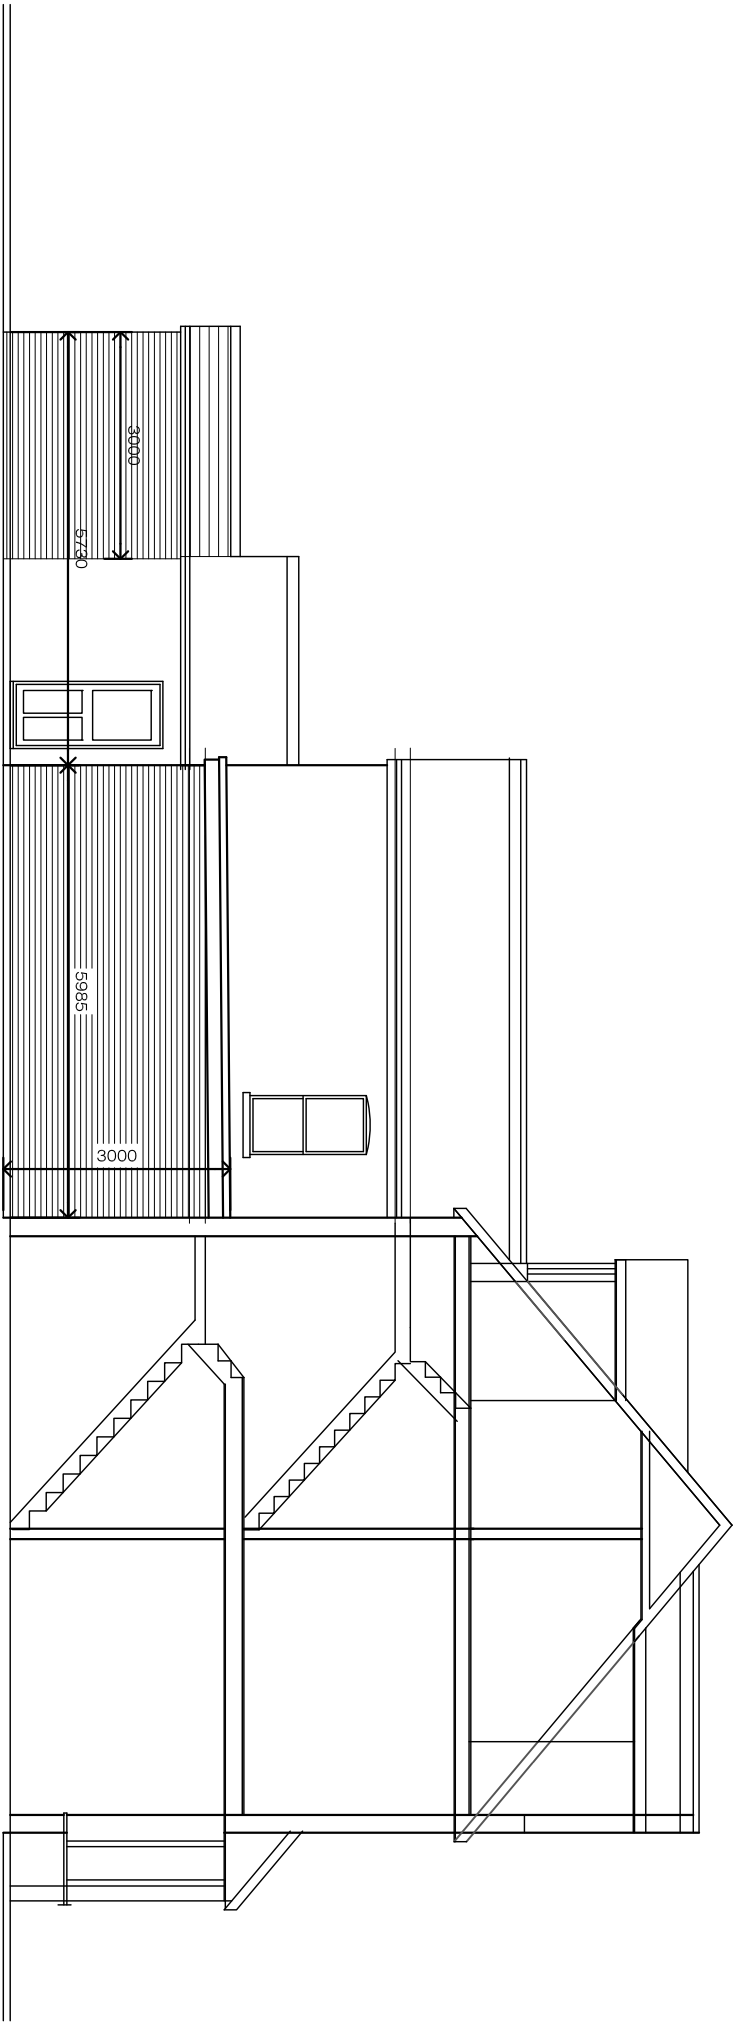

Sectional side

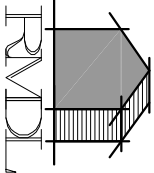

RAMMURTI DESIGN LTD
ARCHITECTURAL & PLANNING SERVICES
268 TILGHURST ROAD, READING RG30 2NE
TEL/FAX: 01189510628 MOB: 07799883574



Proposed Prior Approval for Single storey larger extensions
at
at 84 Basingstoke Road Reading
for Mr Raj Desaur

ELEVATIONS AS PROPOSED
Scale: 1:100
Date: March 2018
BR:005 Rev -