




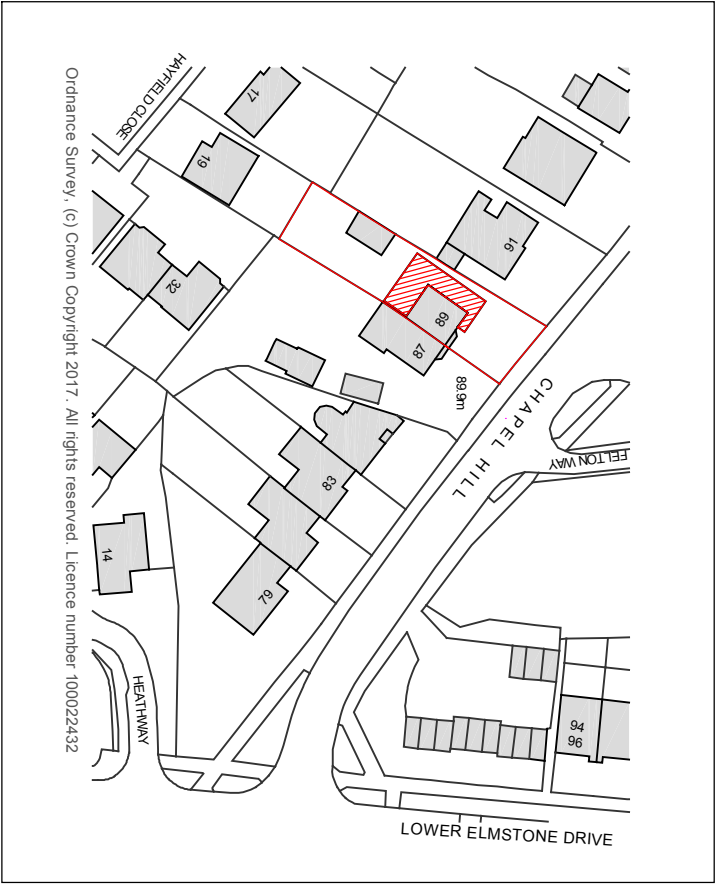


Ordnance Survey, (c) Crown Copyright 2017. All rights reserved.  
Block Plan  
scale 1:500

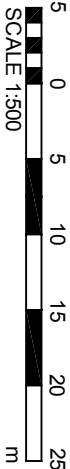

Ordnance Survey, (c) Crown Copyright 2017. All rights reserved. Licence number 100022432

Location Plan  
scale 1:1250

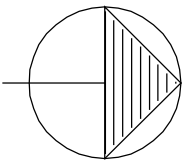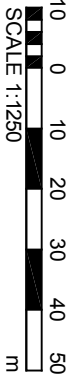

NORTH

| REV | DATE | NOTES | BY |
|-----|------|-------|----|
|-----|------|-------|----|

## FOR ISSUE AS PLANNING APPLICATION

David Tingle

Building Design & Surveying Services

17 Woodland Drive, Tilehurst, Reading  
Berkshire, RG30 4RT.  
T: 0118 9419311 M: 07711902344

Copyright © David Tingle Building Design (2003)

**MR G. GRANT & MISS H. ROBERTS**  
**89 CHAPEL HILL, TILEHURST**  
**READING RG31 5BX**

**PROPOSED SINGLE STOREY REAR**  
**& TWO STOREY SIDE EXTENSION PLUS**  
**CONVERSION GARAGE INTO GARDEN ROOM**  
**LOCATION & BLOCK PLANS**

Scale: 1:1250 & 1:500 A3  
Date: Aug 2017  
Dwg No: **89CH.SP101** Rev: