


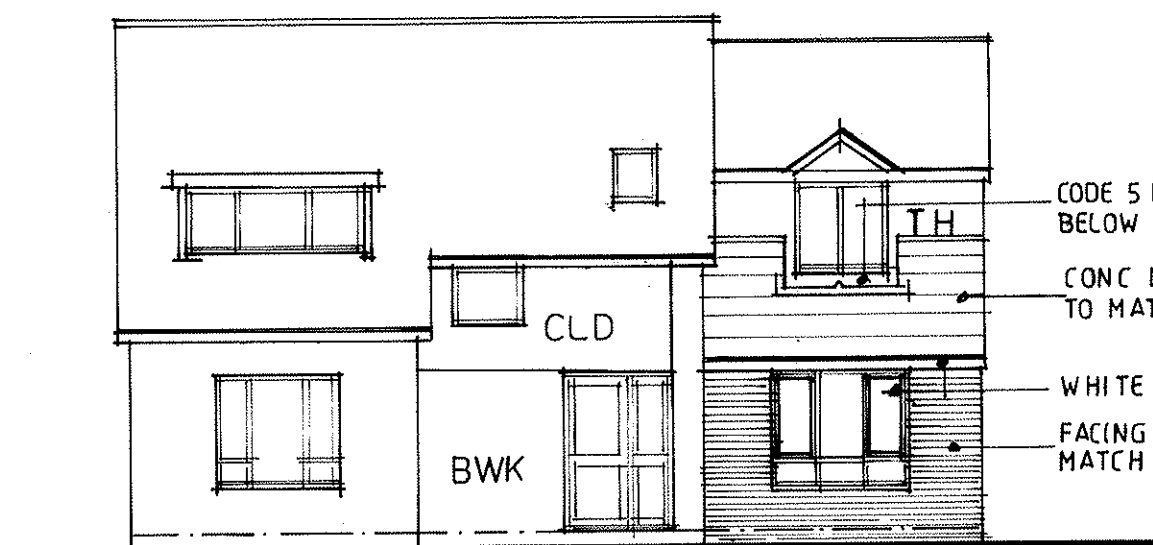

FRONT ELEVATION 1:100

CODE 5 LEAD TO INSET FLAT ROOF
BELOW RETAINED WINDOW


CONC INTERLOCKING TILES
TO MATCH EXISTING

WHITE PVC-U


FACING BRICKWORK TO
MATCH EXISTING



REAR ELEVATION 1:100

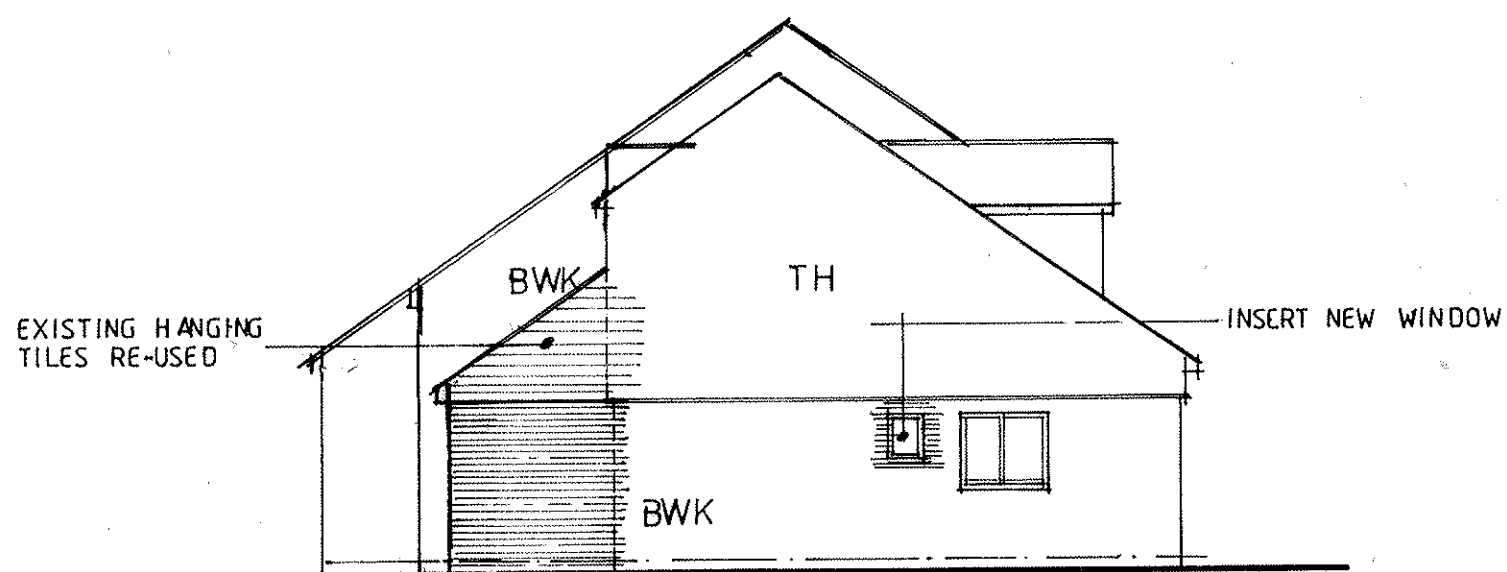

SIDE ELEVATION 1:100

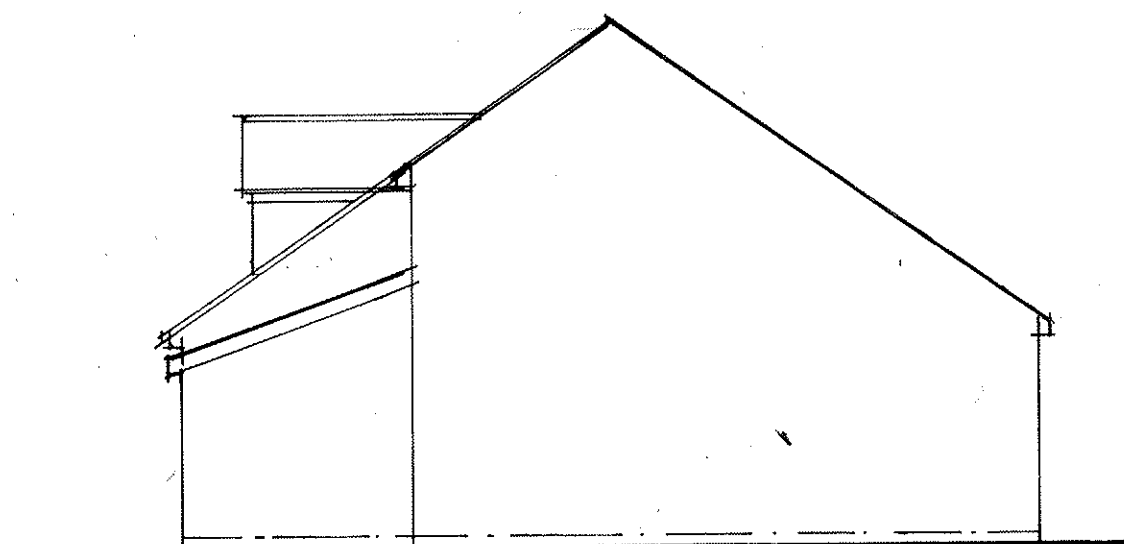

SIDE ELEVATION 1:100

PROPOSED ELEVATIONS

3 FONTWELL DRIVE
READING BERKSHIRE
1:100 at A3

